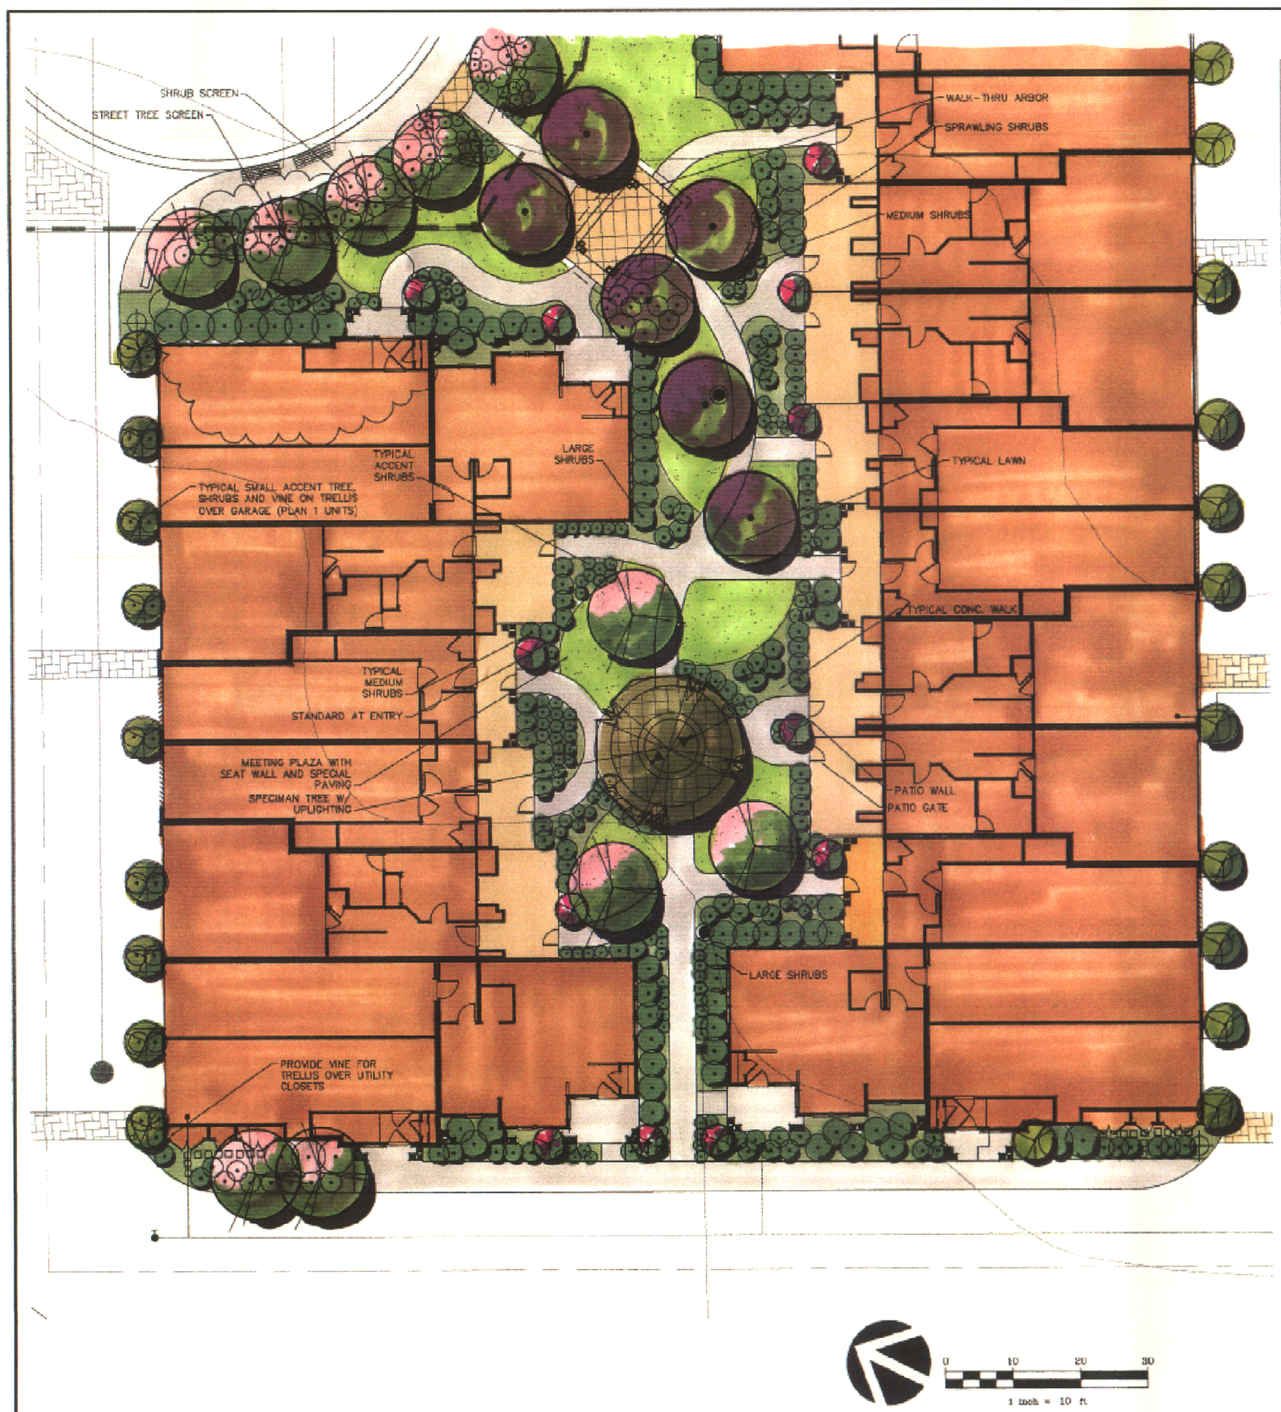

SITE AMENITIES

1. PLAY STRUCTURE #1
PLAYDESIGNS 'MEGA-FUN CENTER' FOR AGES 2-5 YRS. #ZZPD5100 IN 'NATURAL COLORS'. playdesigns.com (800)327-7571
2. PLAY SURFACE TO BE 'FIBAR' SYSTEM WITH MATS FOR ACCESSIBILITY AS REQUIRED.
3. 6'0" PICNIC TABLES TO BE:
'PLAYWORLD SYSTEMS' PERFORATED STEEL TOPS AND SEATS POWDER-COATED COLOR: HUNTER GREEN #ZZXX1401 AVAIL. (800)233-8404
www.playworldsystems.com
4.PLAY STRUCTURE #2
'CIRCUIT PLAY 'TRAINER' BY BURKE PLAYGROUND SYSTEMS. www.bciburke.com (800)266-1250

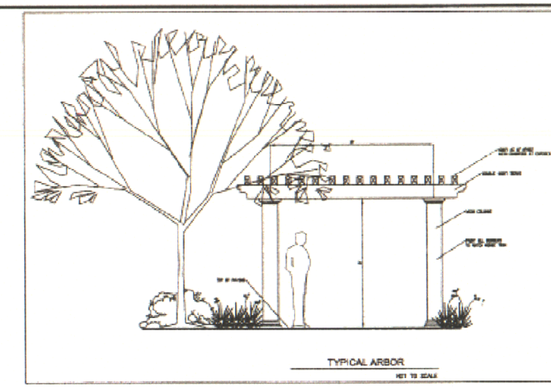

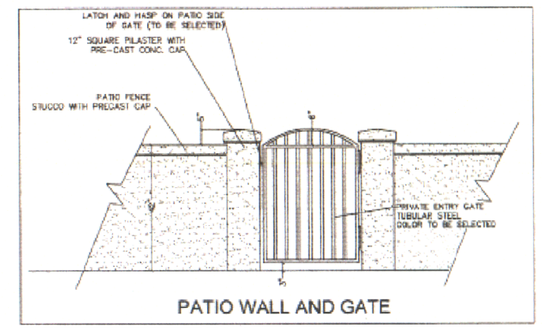

PATIO WALL AND GATE

SUGGESTED PLANT MATERIAL LIST

TREES

CANOPY TREES: 24" BOX SIZE AND SPECIMAN SIZES TO BE DETERMINED AS MITIGATION TREES
PISTACHIA CHINENSIS (CHINESE PISTACHE)
JACARANDA MIMOSIFOLIA (JACARANDA)
PITTOSPORUM UNDULATUM (ORANGEBERRY P.)

EVERGREEN SCREEN TREE: 24" BOX
SEQUOIA SEMPERVIRENS 'APTOS BLUE' (COAST REDWOOD)

EVERGREEN SCREEN TREE ALONG R.R. PROJECT WALL: 24" BOX
LAURUS NOBLIS 'SARATOGA' (GRECIAN LAUREL) STANDARD
PRUNUS CAROLINIANA (CAROLINA CHERRY)

EVERGREEN SCREEN TREE ALONG R.R. PROJECT WALL: 24" BOX
CALOCEDRUS DECURRENS (INCENSE CEDAR)

STREET TREE FOR PRIVATE DRIVES: 24" BOX
PYRUS CHANTICLEER 'CAPITAL' (CHANTICLEER PEAR) OR
PRUNUS S. 'AMANOGAWA' (COLUMNAR FLOWERING CHERRY)

ACCENT TREES: 15 GA.
LAGERSTROMEIA 'TUSCARORA' (CRAPE MYRTLE)
PRUNUS 'KRAUTER VESUVIUS' (FLOWERING PLUM)
MAGNOLIA SOULANGNIANA (SAUCER MAGNOLIA)
ILEX WILSONII (WILSON'S HOLLY)
TRISTANIA CONFERTA (BRISBANE BOX)

ACCENT TREES: 15 GA.
RHAPHIOLEPIS 'MAJESTIC BEAUTY (PINK INDIA HAWTHORN)
ACER PALMATUM 'BURGUNDY' (JAPANESE MAPLE)

SMALL ACCENT TREES IN ALLEY PLANTERS: 15 GA.
LAURUS NOBLIS 'SARATOGA' (GRECIAN LAUREL-SHRUB)
JUNIPERUS COMMUNIS 'STRICTA' (COLMNAR JUNIPER)
LEPTOSPERMUM 'PINK PEARL' (TEA TREE-STANDARD)

STANDARDS AT ENTRIES TO UNITS
HIBISCUS ROSA SINENSIS (HIBISCUS STANDARD)
LYCIANTES RANTONNEI (PARAGUAY NIGHTSHADE)
STANDARD ROSES
ANISODONTEA BARNSLEY (CAPE MALLOW STANDARD)
CITRUS STANDARD

SHRUBS

LARGE SCREENING SHRUBS: TO BE 5 GA. SIZE
ELAEGNUS VARIGATA (SILVERBERRY)
PHOTINIA FRASERI (SCARLET TOYON)
RHAPHIOLEPIS 'SPRINGTIME' (PINK INDIA HAWTHORN)
LIGUSTRUM J. 'TEXANUM' (PRIVET)

MEDIUM SHRUBS: TO BE 5 GA. SIZE
ESCALLONIA FRASERI
CREMA OCCIDENTALIS (CREMA)
RHAPHIOLEPIS 'JACK EVANS' (DWARF PINK INDIA HAWTHORN)
ABELIA 'EDWARD GOUCHER' (GLOSSY ABELIA)
TEUCRIUM FRUTICANS (GERMANDER)
BUXUS 'GREEN BEAUTY' (BOXWOOD)
MYRTUS COMMUNIS COMPACTA (DWARF MYRTLE)
VIBURNUM TINUS 'DWARF' (VIBURNUM)

SPRAWLING SHRUBS: TO BE 5 GA. SIZE
CEANOTHUS GRISEUS HORIZONTALIS (CARMEL CREEPER)
BERBERIS 'ROSY GLOW' (BARBERRY)
PLUMBAGO AURICULATA (CAPE PLUMBAGO)
COTONEASTER LOWFAST (COTONEASTER)
LANTANA 'CONFETTI' (LANTANA)
PINK CARPET ROSES

VINES: TO BE 5 GA SIZE
PARTHENOCISSUS TRICUSPIDATA (BOSTON IVY) FOR PROJECT WALLS
FICUS PUMILA (CREEPING FIG) FOR PROJECT WALLS
SOLANUM JASMINOIDES (POTATO VINE) FOR ARBORS
CLYTOSTOMA CALLISTEGIODES (LAVENDER TRUMPET VINE) FOR ARBORS

ACCENT SHRUBS: TO BE A MIX OF 1 GA. AND 5 GA.
DIETES IRIDIODES (FORTNIGHT LILY)
HEMEROCALLIS HYBRID (DAYLILY)
AGAPANTHUS 'INDIGLOW' (LILY OF THE NILE)
FESTUCA GLAUCA (BLUE FESCUE)
TULBAGHIA VIOLACEA (SOCIETY GARLIC)
LIMONIUM PEREZII (SEA STATICE)
LAVANDULA STOCCHES (SPANISH LAVENDER)

GROUND COVER: TO BE 1 GA.
LANTANA MONTEVIDENSIS (LANTANA)
ERIGERON KARVINSKIANUS (SANTA BARBARA DAISY)
ROSEMARINUS PROSTRATA (ROSEMARY)

LAWN: TO BE DWARF TALL FESCUE SOD

THE DISSON COMPANY
111 DEERWOOD ROAD, SUITE 195
SAN RAMON, CALIFORNIA 94583

TYPICAL UNIT PLANTING ENLARGEMENT

VESTING TENTATIVE MAP
TRACT 7563
CITY OF HAYWARD ALAMEDA COUNTY CALIFORNIA

Thomas Baak & Associates
1600 N. Main St. Ste. 4
Walnut Creek Ca. 94596
Phone (925) 933-2580
Fax (925) 933-0242

SCALE	AS SHOWN
DATE	3-16-05
DRAWN	AJS
CHECKED	
PROJ. MGR.	
SHEET NO	L-2
OF SHEETS	
JOB NO.	043010