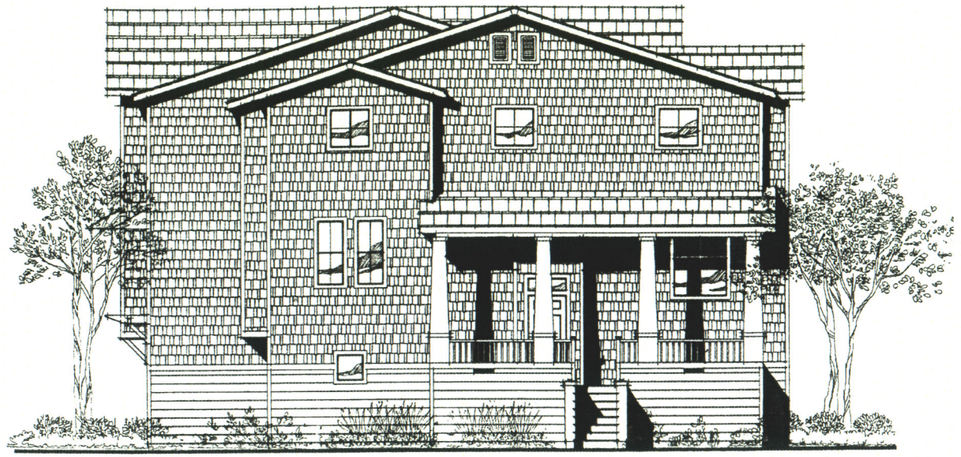

END ELEVATION

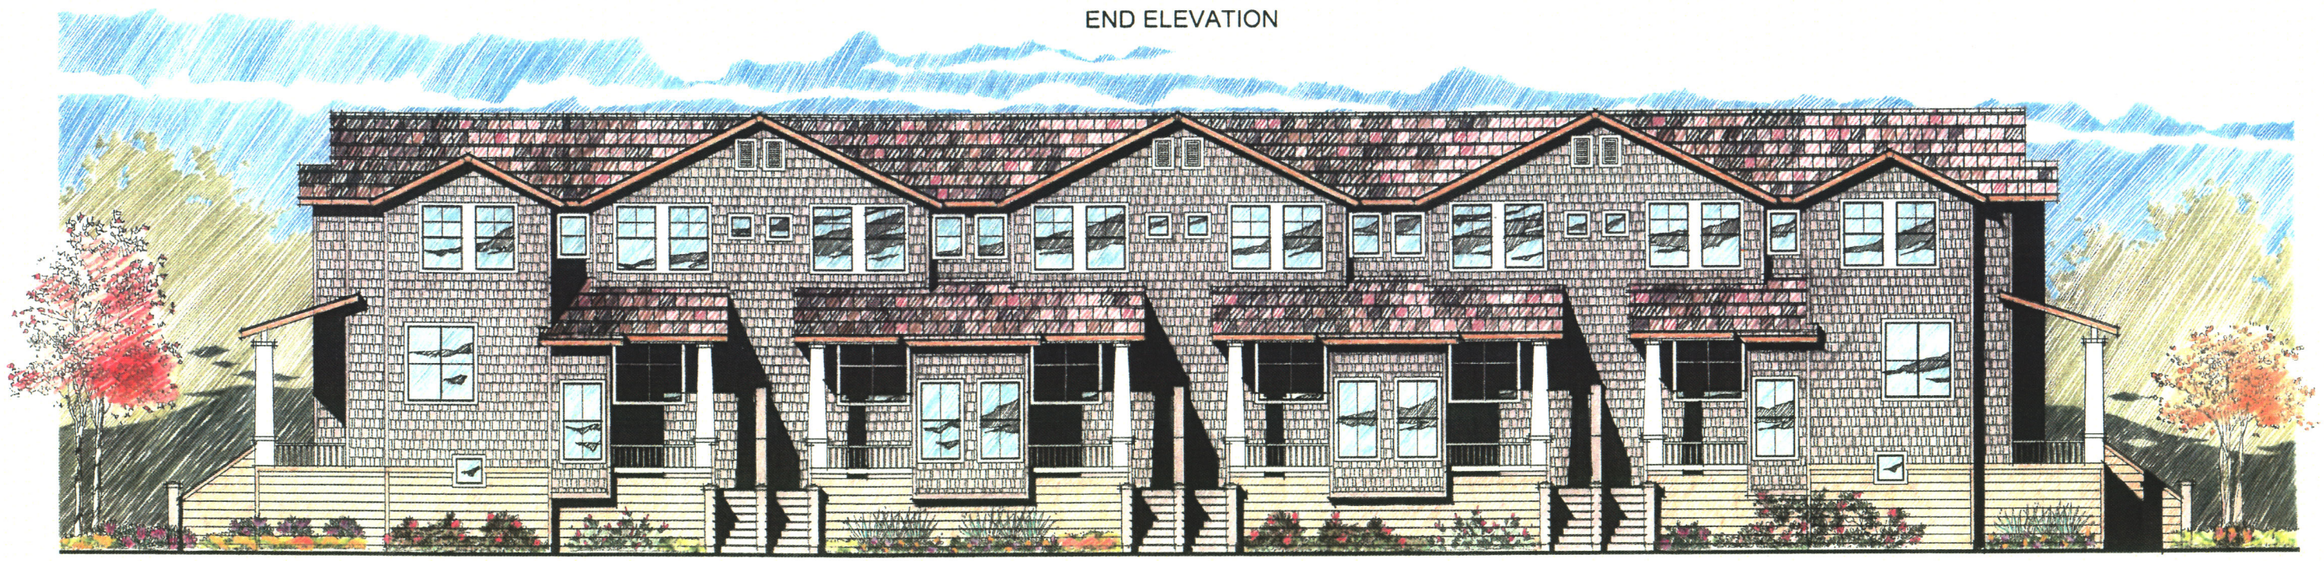

PARK ELEVATION

Scale: 3/16" = 1'

4 8 16

BUILDING TYPE 4

Grand Terrace II

Pulte Home Corporation

SDG Architects, Inc.

23 April 03

925·634·7000