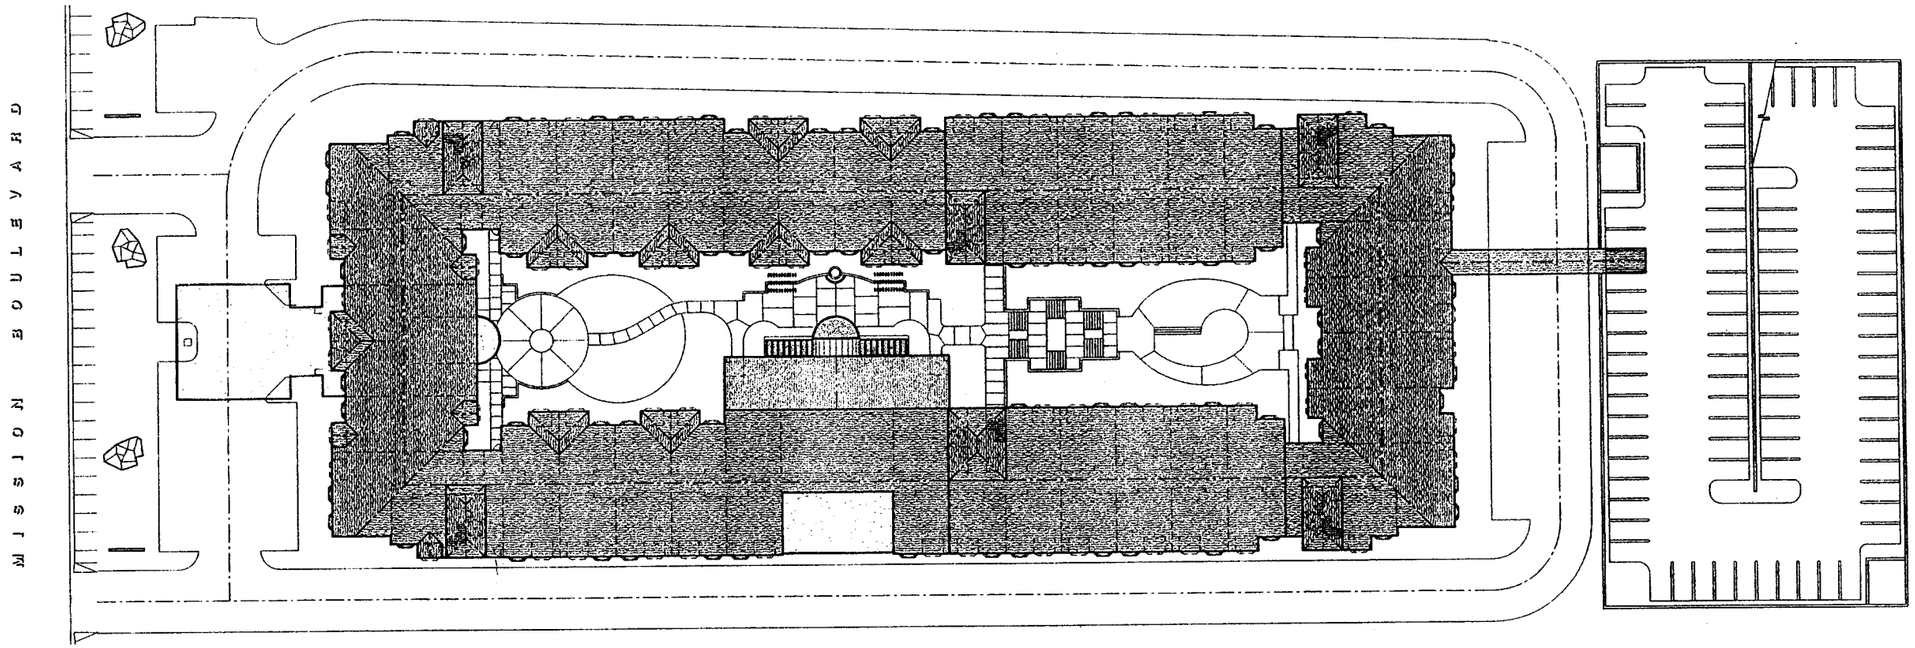

ROOF PLAN
SCALE : 1" = 30'-0"

B

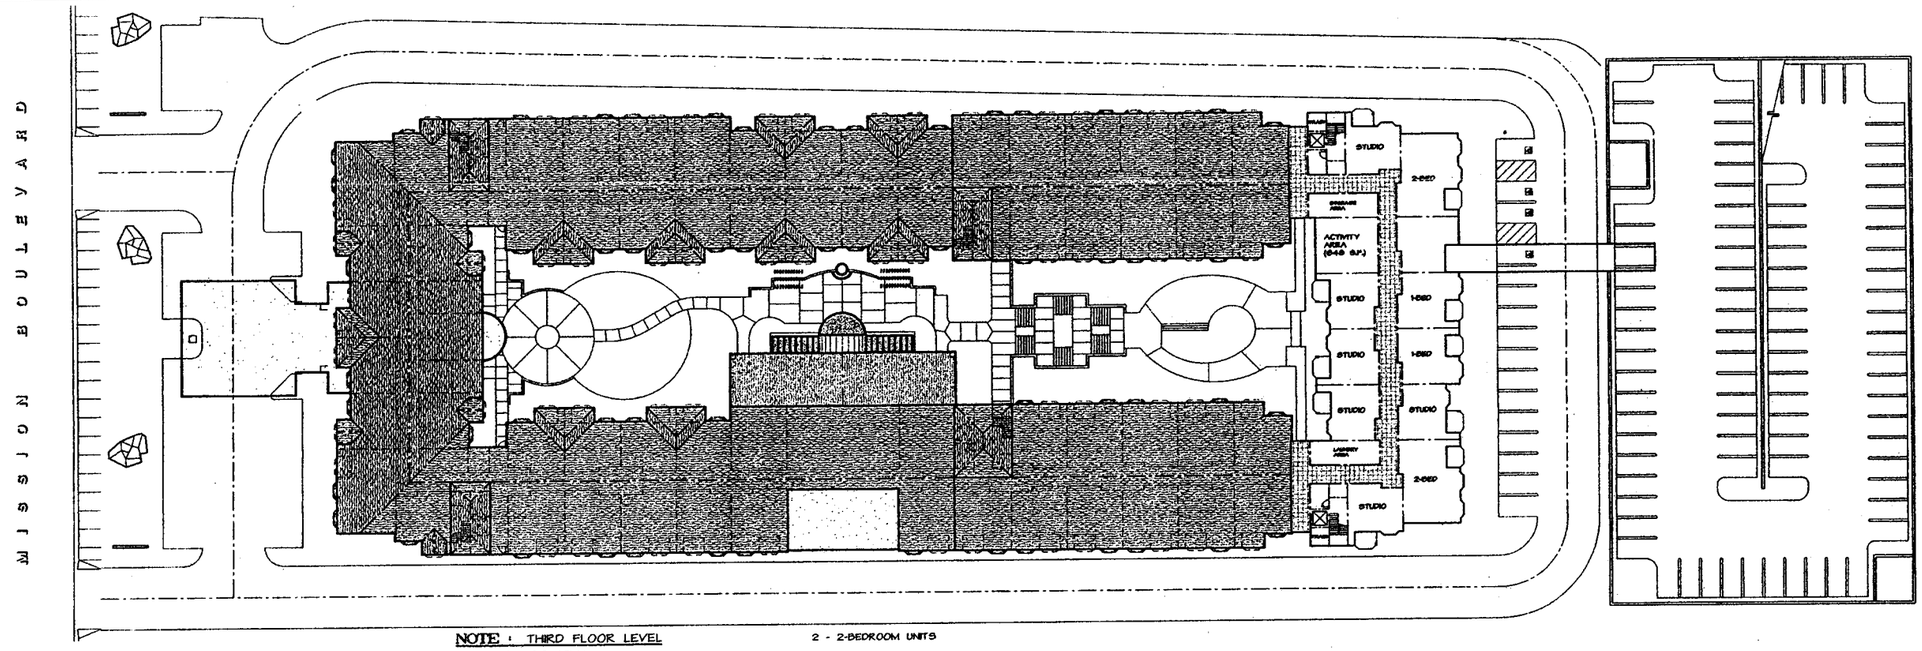

NOTE : THIRD FLOOR LEVEL

OUTSIDE ACTIVITY/
LANDSCAPE AREA : ----------

INSIDE ACTIVITY
AREA : 648.00 S.F.

2 - 2-BEDROOM UNITS
2 - 1-BEDROOM UNITS
7 - STUDIO UNITS

FIFTH LEVEL FLOOR PLAN
SCALE : 1" = 30'-0"

A

REVISIONS

LICENSED ARCHITECT ERNIE YOSHINO C-8474 STATE OF CALIFORNIA

PROJECT NAME:
VALLE VISTA RETIREMENT COMMUNITY
LIVERMORE ACRES INCORPORATED
29222B MISSION BOULEVARD
HAYWARD, CA.

SHEET TITLE:
FIFTH & ROOF LEVEL FLOOR PLANS

DATE 02/04/02 | DRAWN BY: C-PL LSC | JOB NUMBER: 0046

SIGNATURE

© 2002 ERNIE YOSHINO & ASSOCIATES

YOSHINO/SHAW
& ASSOCIATES
A I A
ARCHITECTS
1016 N. GOLDEN STATE BLV
TURLOCK, CALIFORNIA 9538
PHONE (209) 667-260
FAX # (209) 667-260

SHEET NO.
A-1.3