NOTE :
SEE EXTERIOR ELEVATION BELOW FOR ADDITIONAL NOTES & INFORMATIONS - TYPICAL.

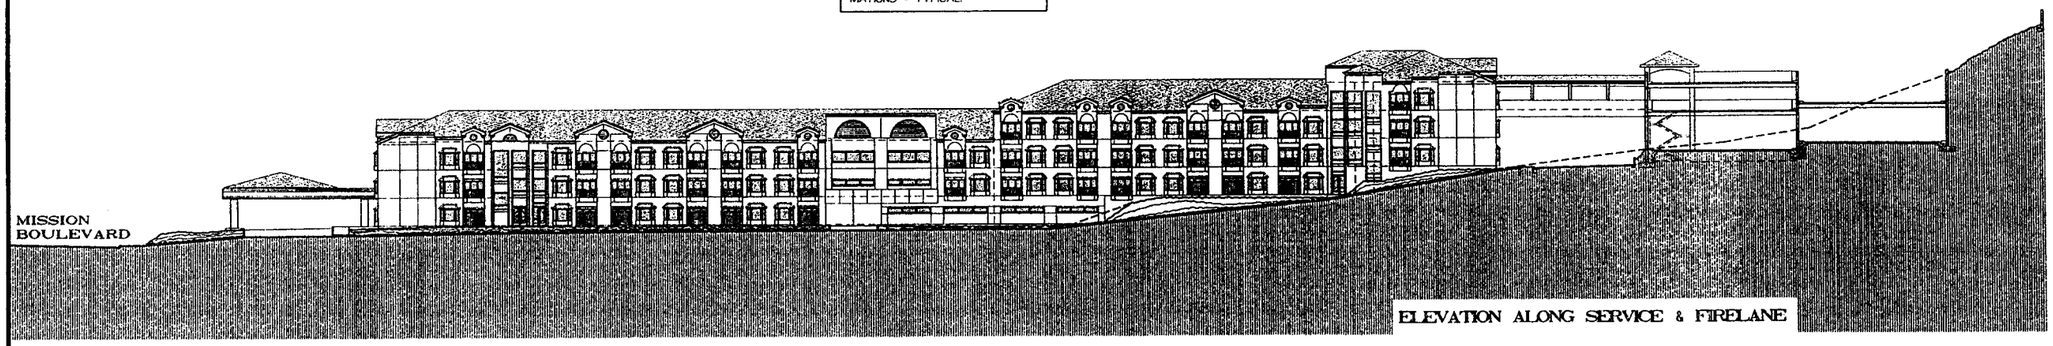

ELEVATION ALONG SERVICE & FIRELANE

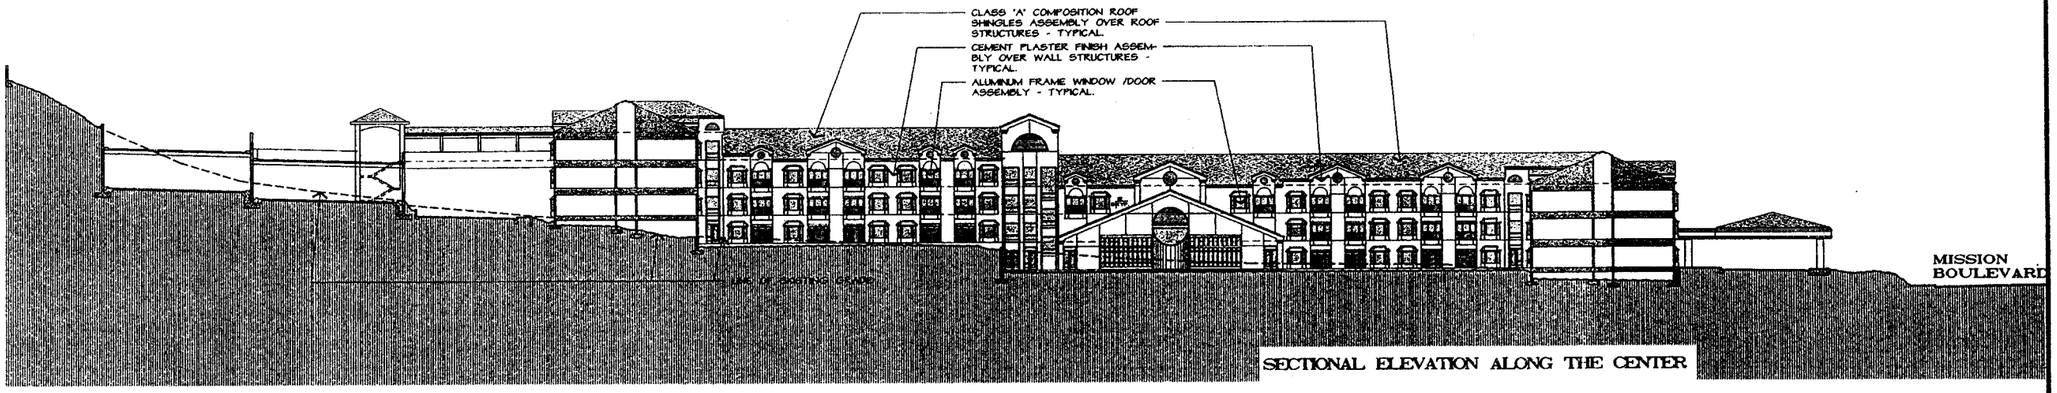

SECTIONAL ELEVATION ALONG THE CENTER

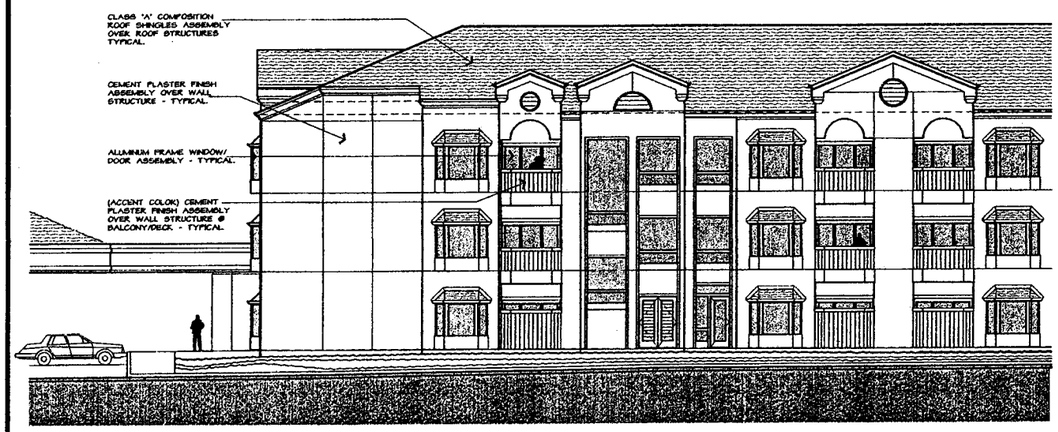

NOTE :
SEE EXTERIOR ELEVATION ABOVE FOR ADDITIONAL NOTES & INFORMATIONS - TYPICAL.

ELEVATION ALONG MISSION BOULEVARD

PARTIAL ENLARGED ELEVATION (B)
SCALE: 3/32" = 1'-0"

EXTERIOR ELEVATIONS (A)
SCALE : 1" = 30'-0"

REVISIONS

LICENSED ARCHITECT ERNIE YOSHINO C-6474 REN 6-30-99 STATE OF CALIFORNIA

SIGNATURE

© 1999 ERNIE YOSHINO & ASSOCIATES

PROJECT NAME:
MISTLETOE & ROSES
MAIN STREET PLAZA BUILDING
121 WEST MAIN STREET TURLOCK, CA

DATE	DRAWN BY:	JOB NUMBER:
	ERNIE	9824

SHEET TITLE:
EXTERIOR ELEVATIONS

YOSHINO/SHAW & ASSOCIATES
A I A ARCHITECTS
1016 N. GOLDEN STATE BLVD
TURLOCK, CALIFORNIA 95380
PHONE (209) 667-2603
FAX # (209) 667-2604

SHEET NO.
A-3.0