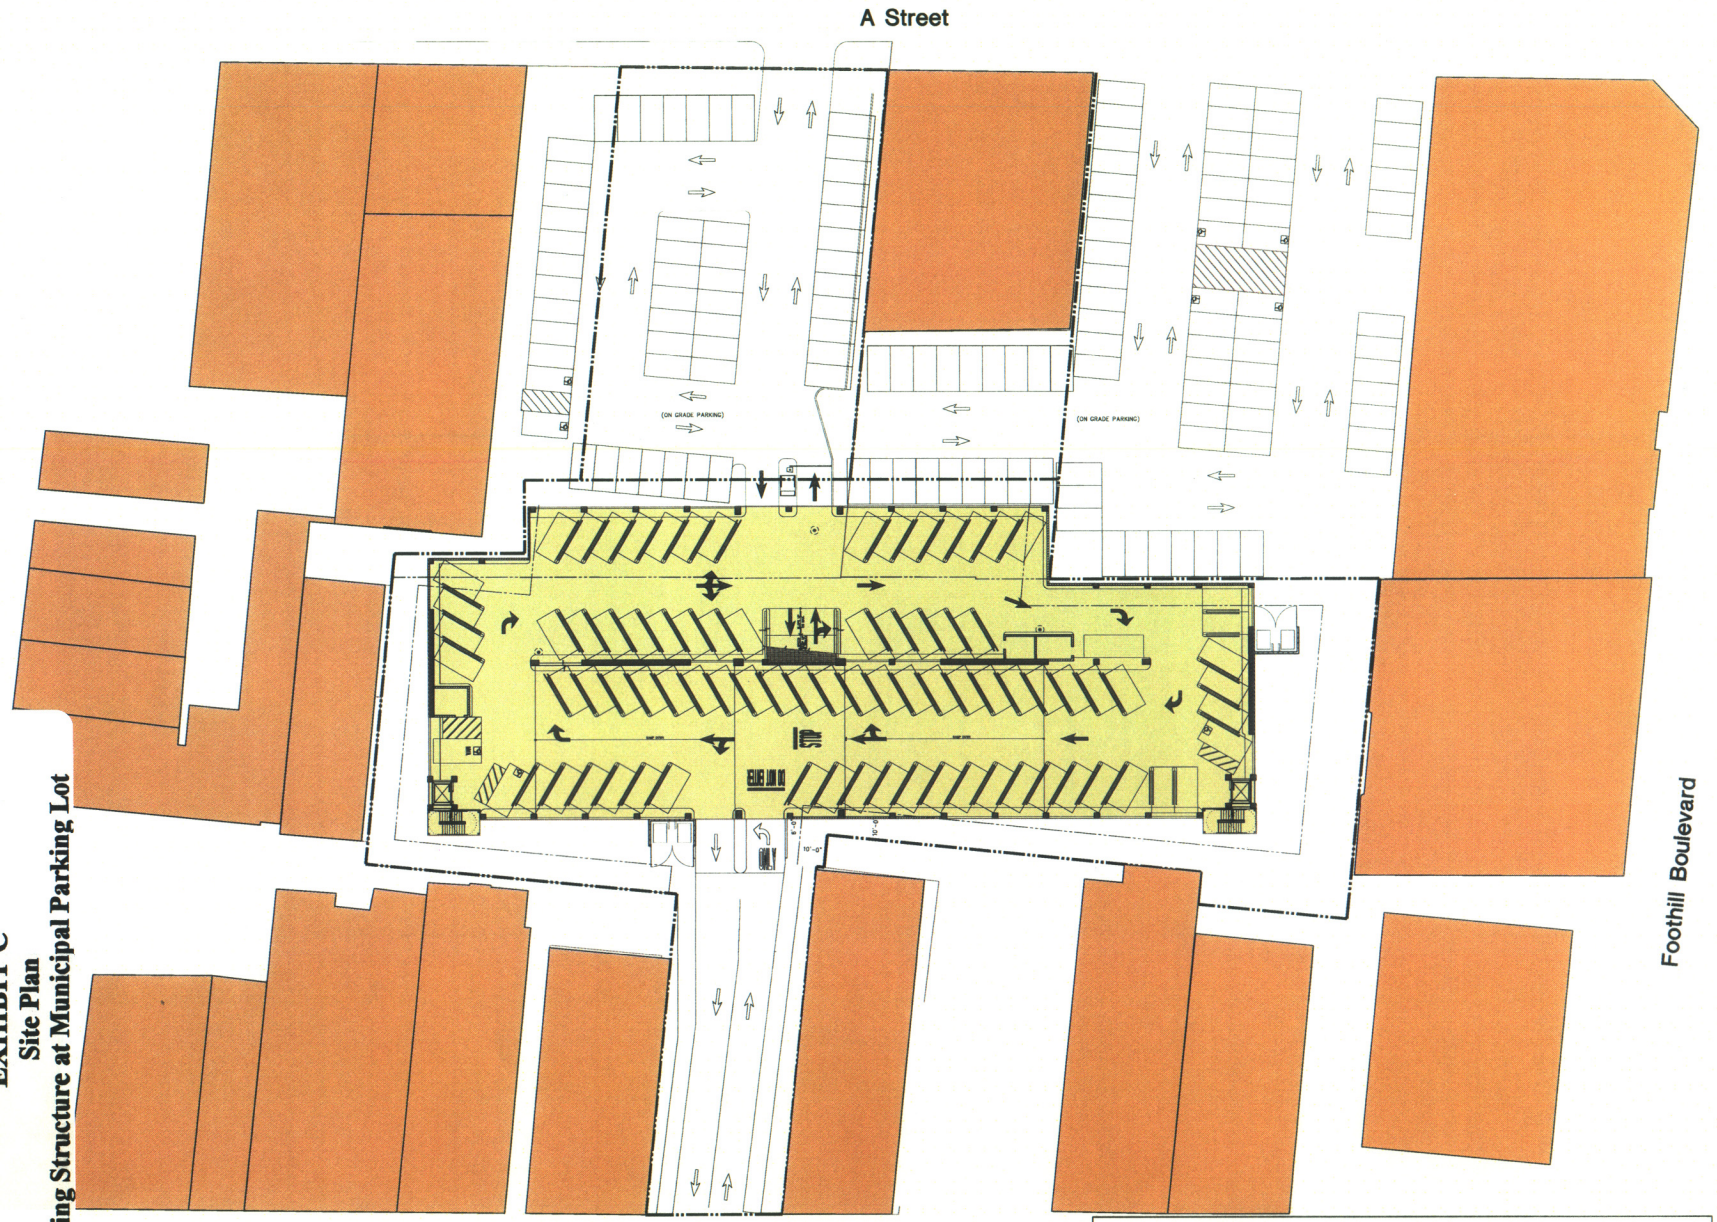

SUMMATION CHART				
LEVEL	UNISTALL (8'-6" x 17'-0")	PARALLEL (8'-6"x 22'-0")	ACCESSIBLE (9'-0" x 18'-0")	TOTAL
THIRD LEVEL	88	2	2	92
SECOND LEVEL	88	2	2	92
GROUND LEVEL	79	1	3	83
TOTAL:	257	5	7	267

SITE PLAN
SCALE : 1/16" = 1'-0"

SCALE: 1/16" = 1'-0"

Architects • Engineers • Parking Planners
WATRY DESIGN, INC.
815 Hamilton Street
Redwood City, California 94063
Tel: 650.298.8150
Fax: 650.298.8151
E-mail: wdi@watrydesign.com
www.watrydesign.com

SITE PLAN
CITY OF HAYWARD
PARKING IMPROVEMENTS
HAYWARD, CALIFORNIA

REVISIONS		
NO.	DATE	BY

JOB NO :	03026
DATE :	02-17-04
DESIGN :	HORNE
DRAWN :	NAVARRO
CHECKED BY :	WENDLER
FILE NAME :	03026A11

SHEET
A1.1