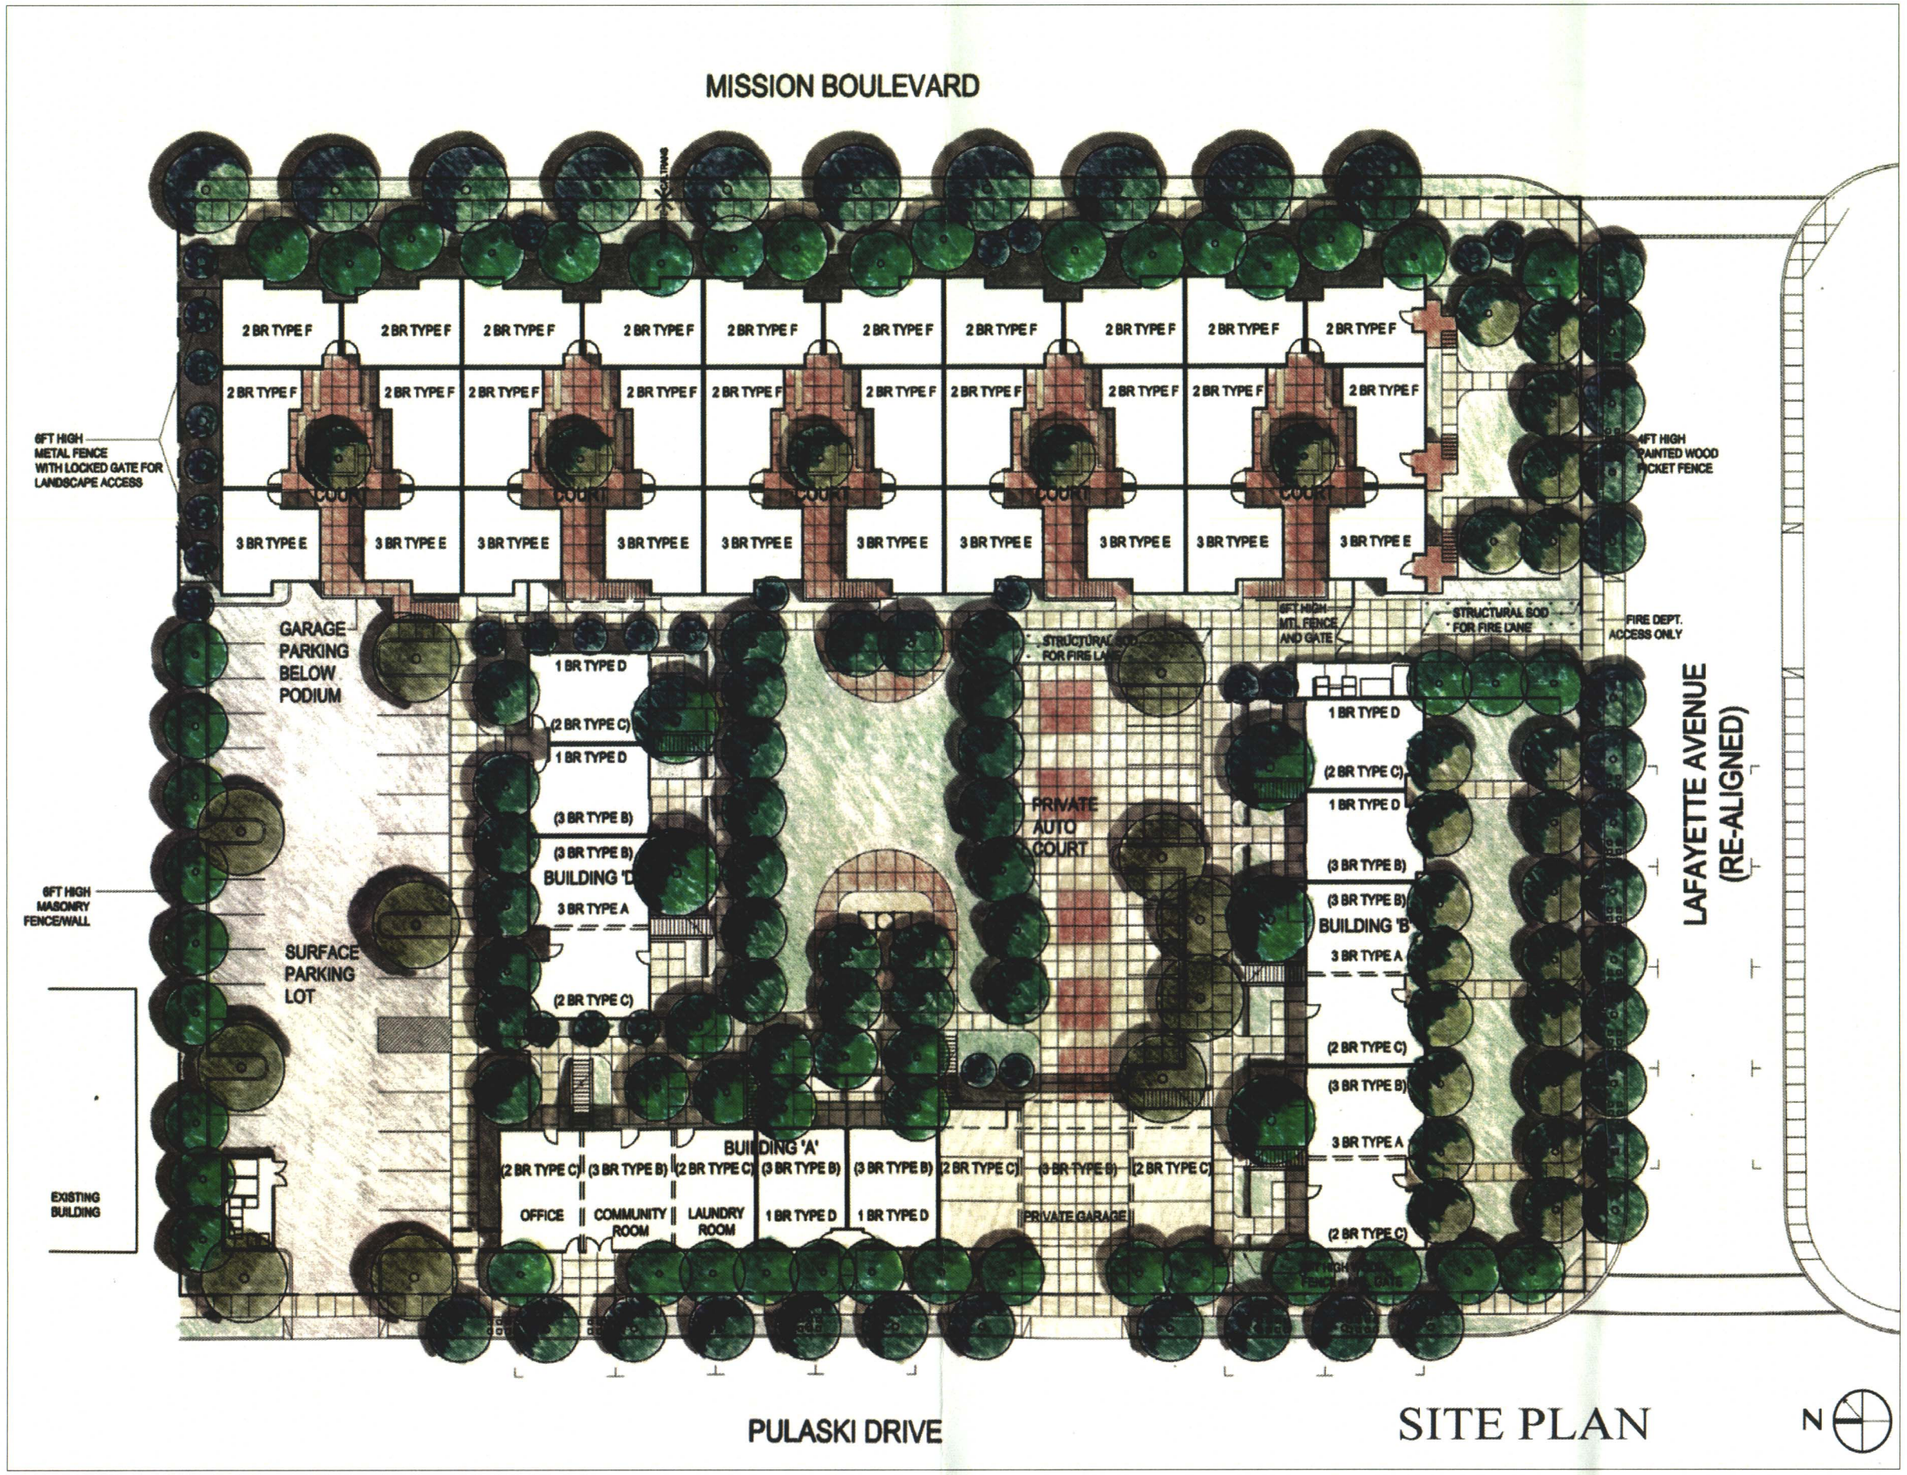
MISSION BOULEVARD
2 BR TYPE F
3 BR TYPE E
COURT
6FT HIGH METAL FENCE WITH LOCKED GATE FOR LANDSCAPE ACCESS
6FT HIGH MASONRY FENCE/WALL
EXISTING BUILDING
GARAGE PARKING BELOW PODIUM
SURFACE PARKING LOT
1 BR TYPE D
(2 BR TYPE C)
(3 BR TYPE B)
BUILDING 'D'
3 BR TYPE A
BUILDING 'A'
OFFICE
COMMUNITY ROOM
LAUNDRY ROOM
PRIVATE AUTO COURT
PRIVATE GARAGE
6FT HIGH MTL FENCE AND GATE
STRUCTURAL SOD FOR FIRE LANE
BUILDING 'B'
4FT HIGH PAINTED WOOD PICKET FENCE
FIRE DEPT. ACCESS ONLY
LAFAYETTE AVENUE (RE-ALIGNED)
PULASKI DRIVE
N

SITE PLAN