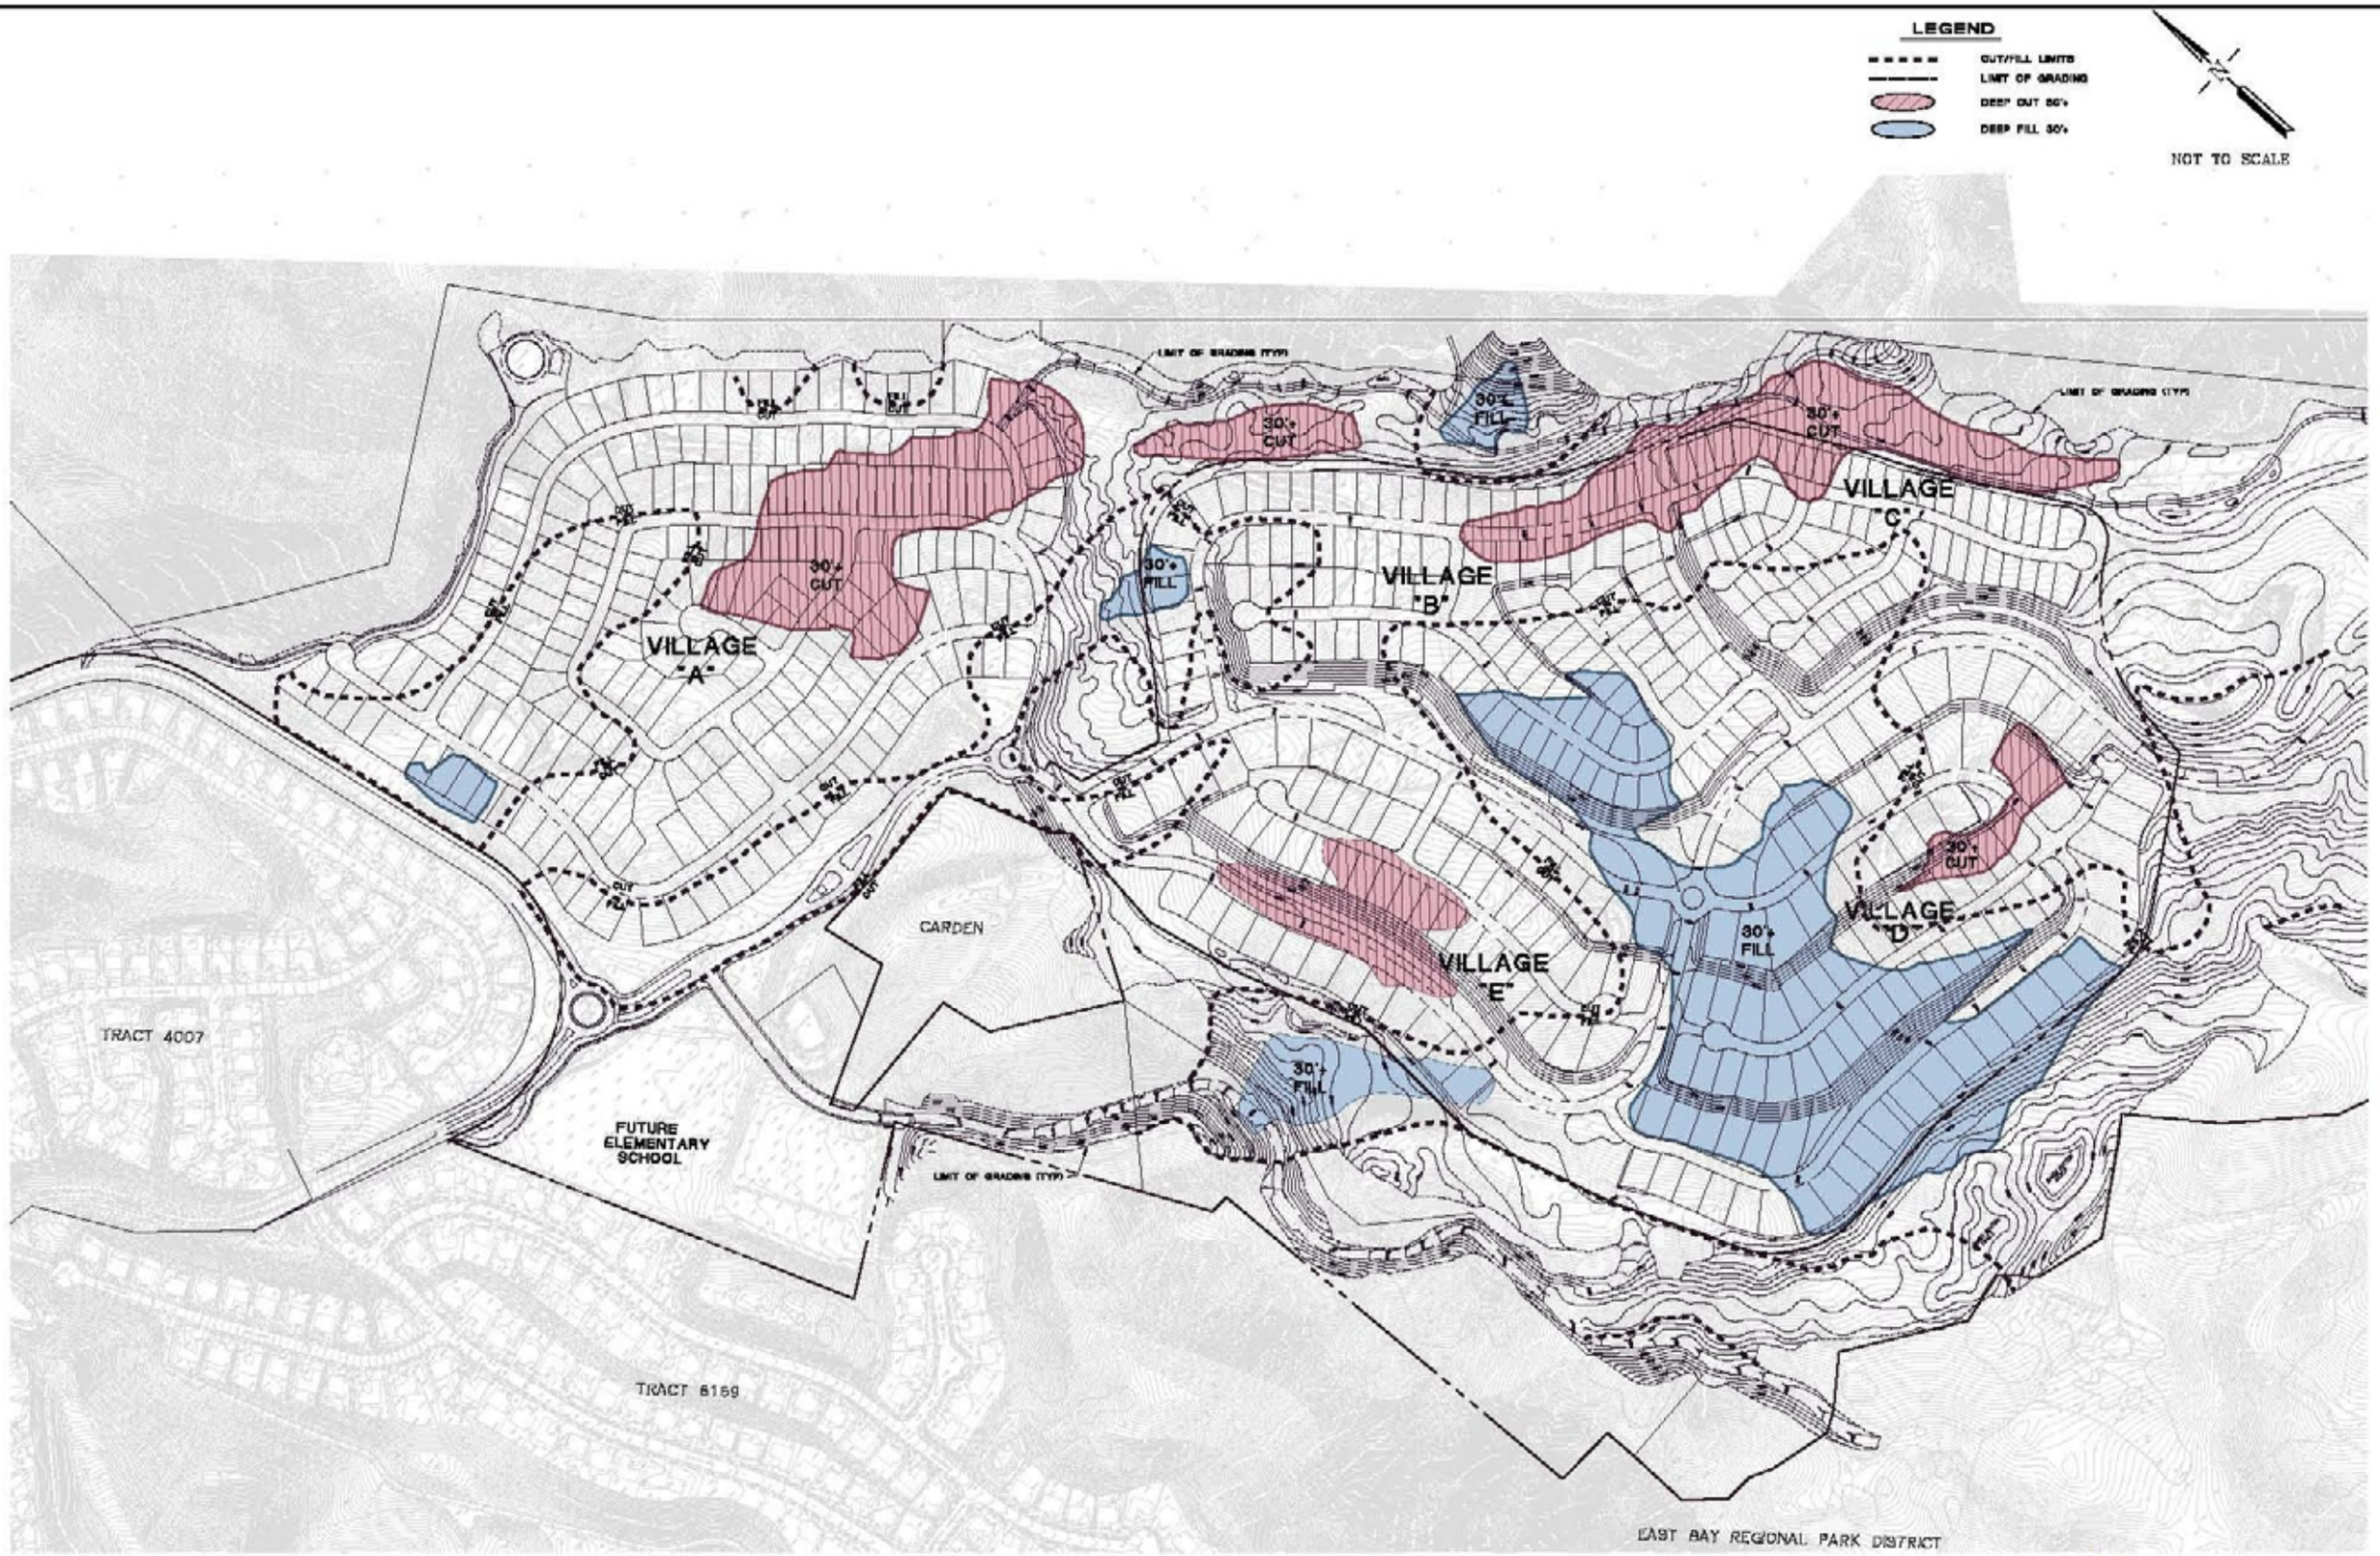

Project Cut and Fill Areas

Exhibit A