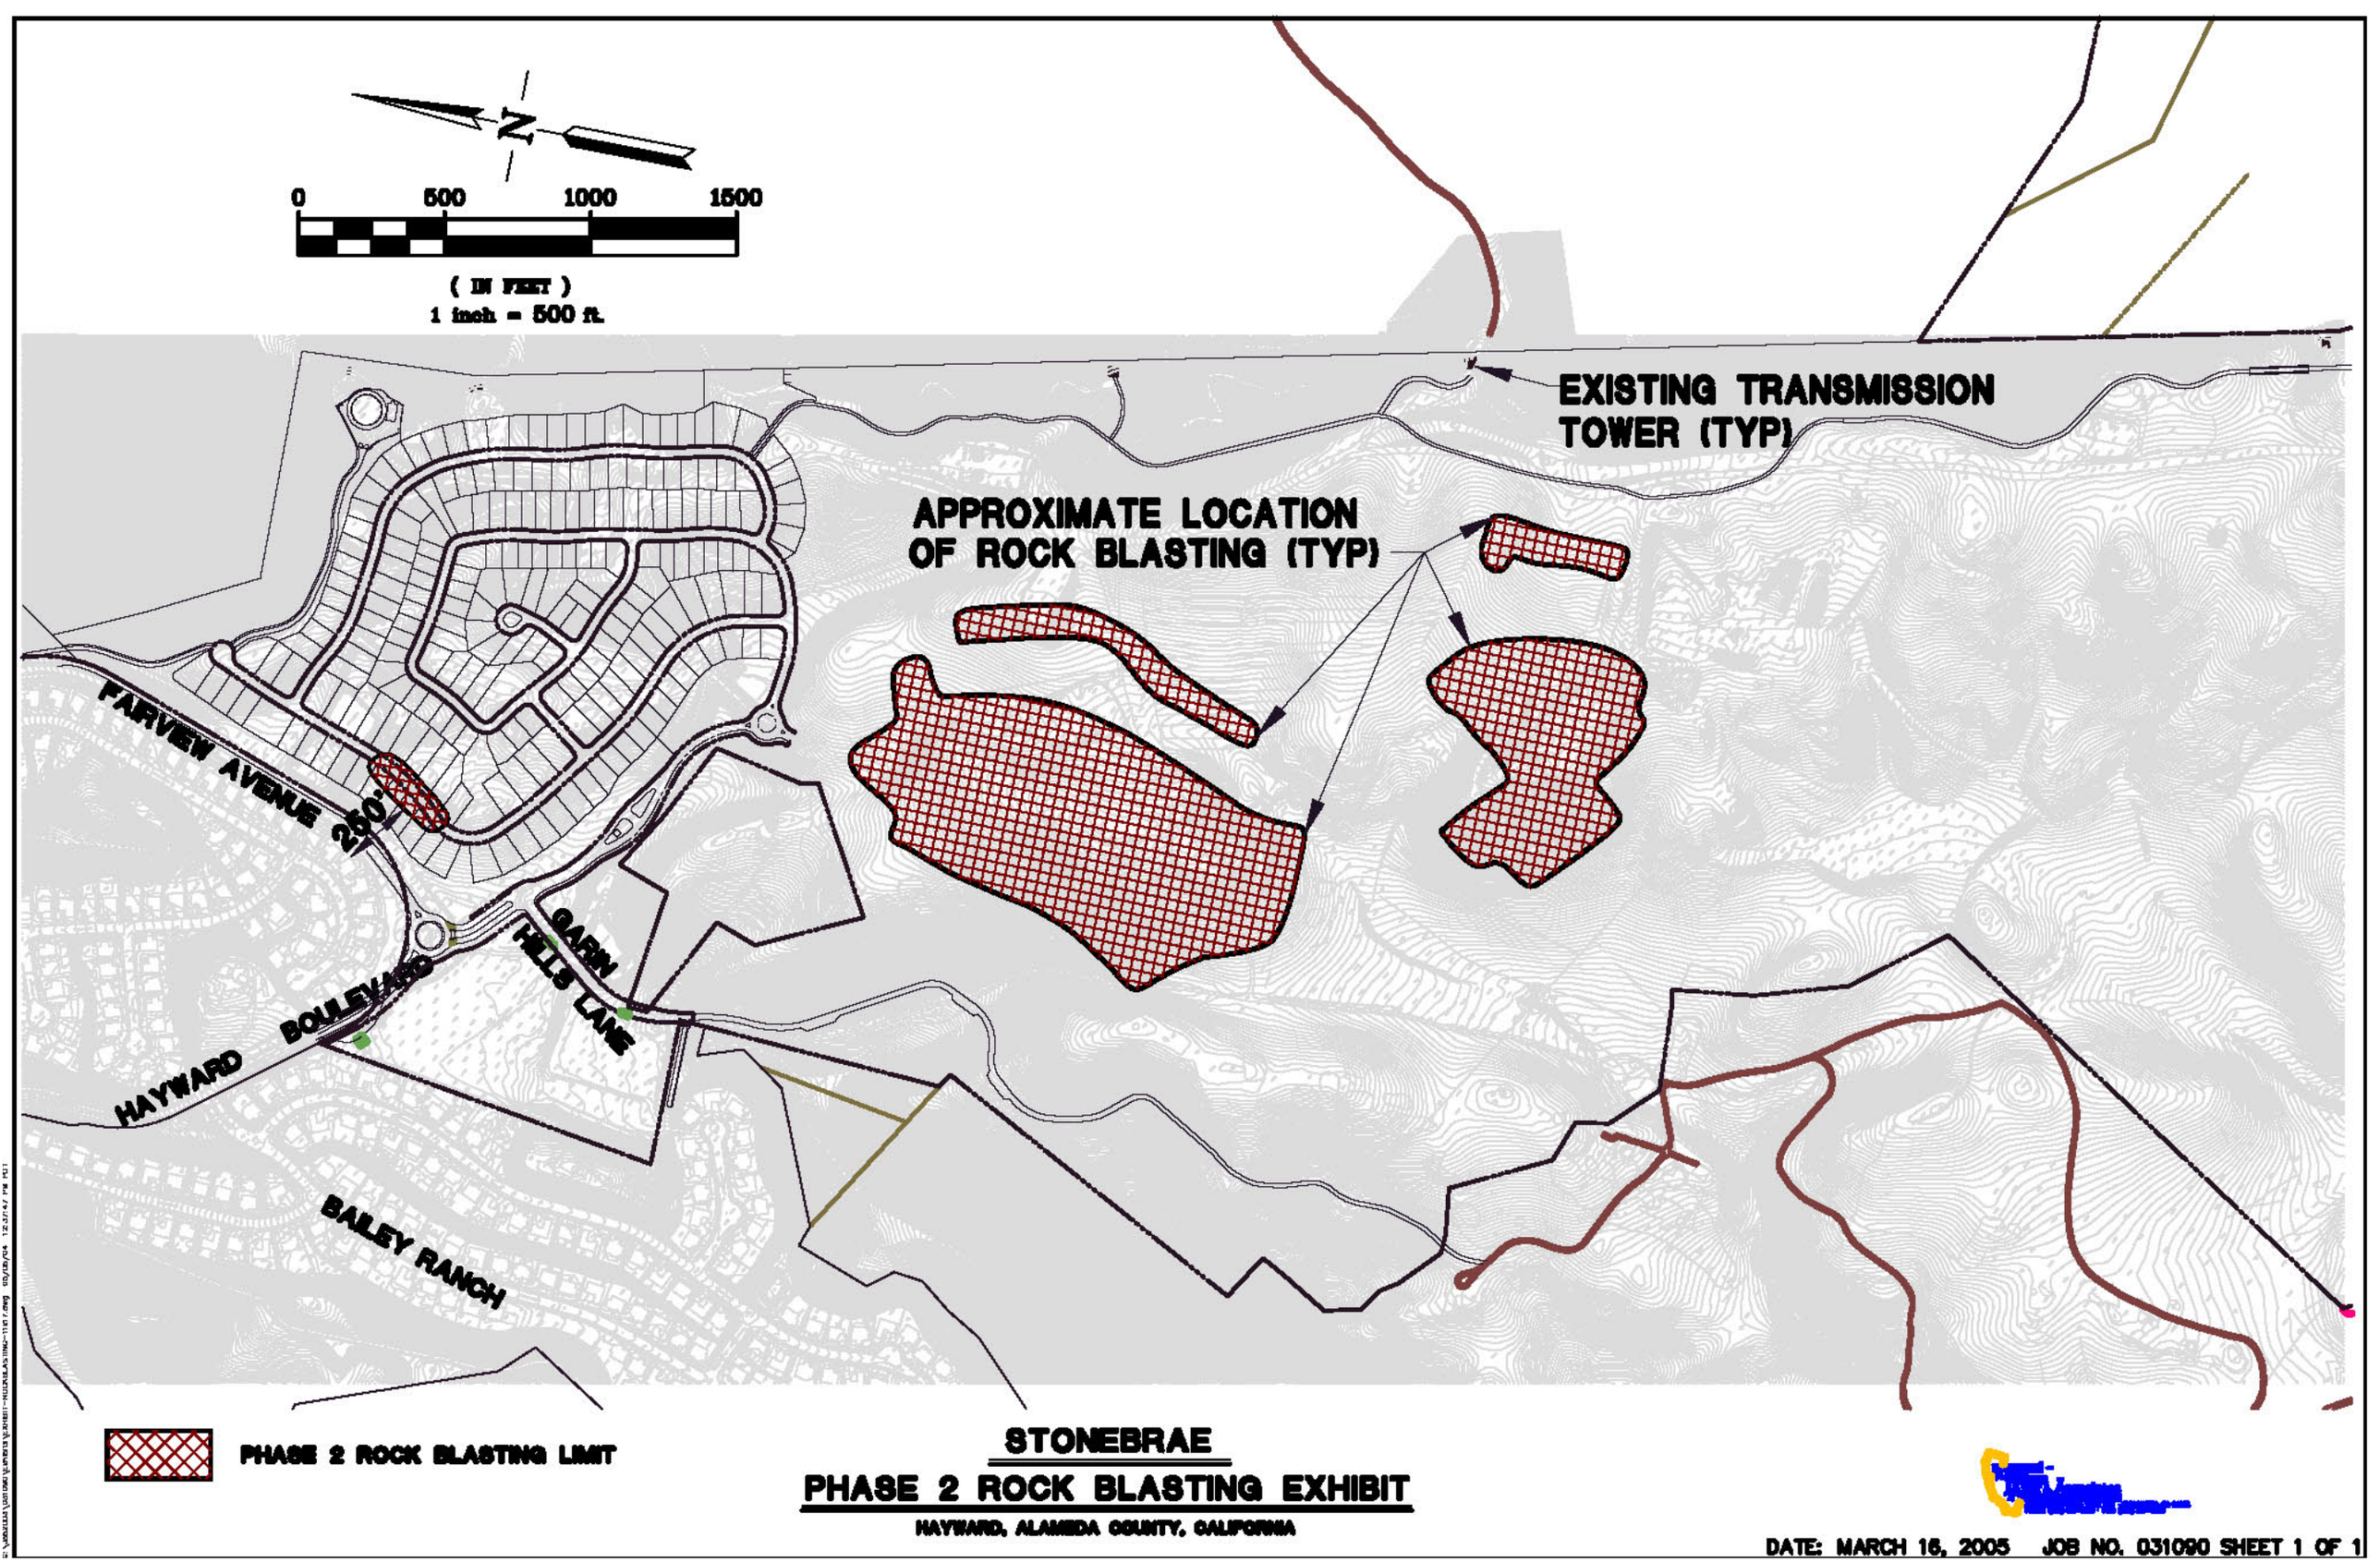

Projected Blasting Areas

Exhibit D