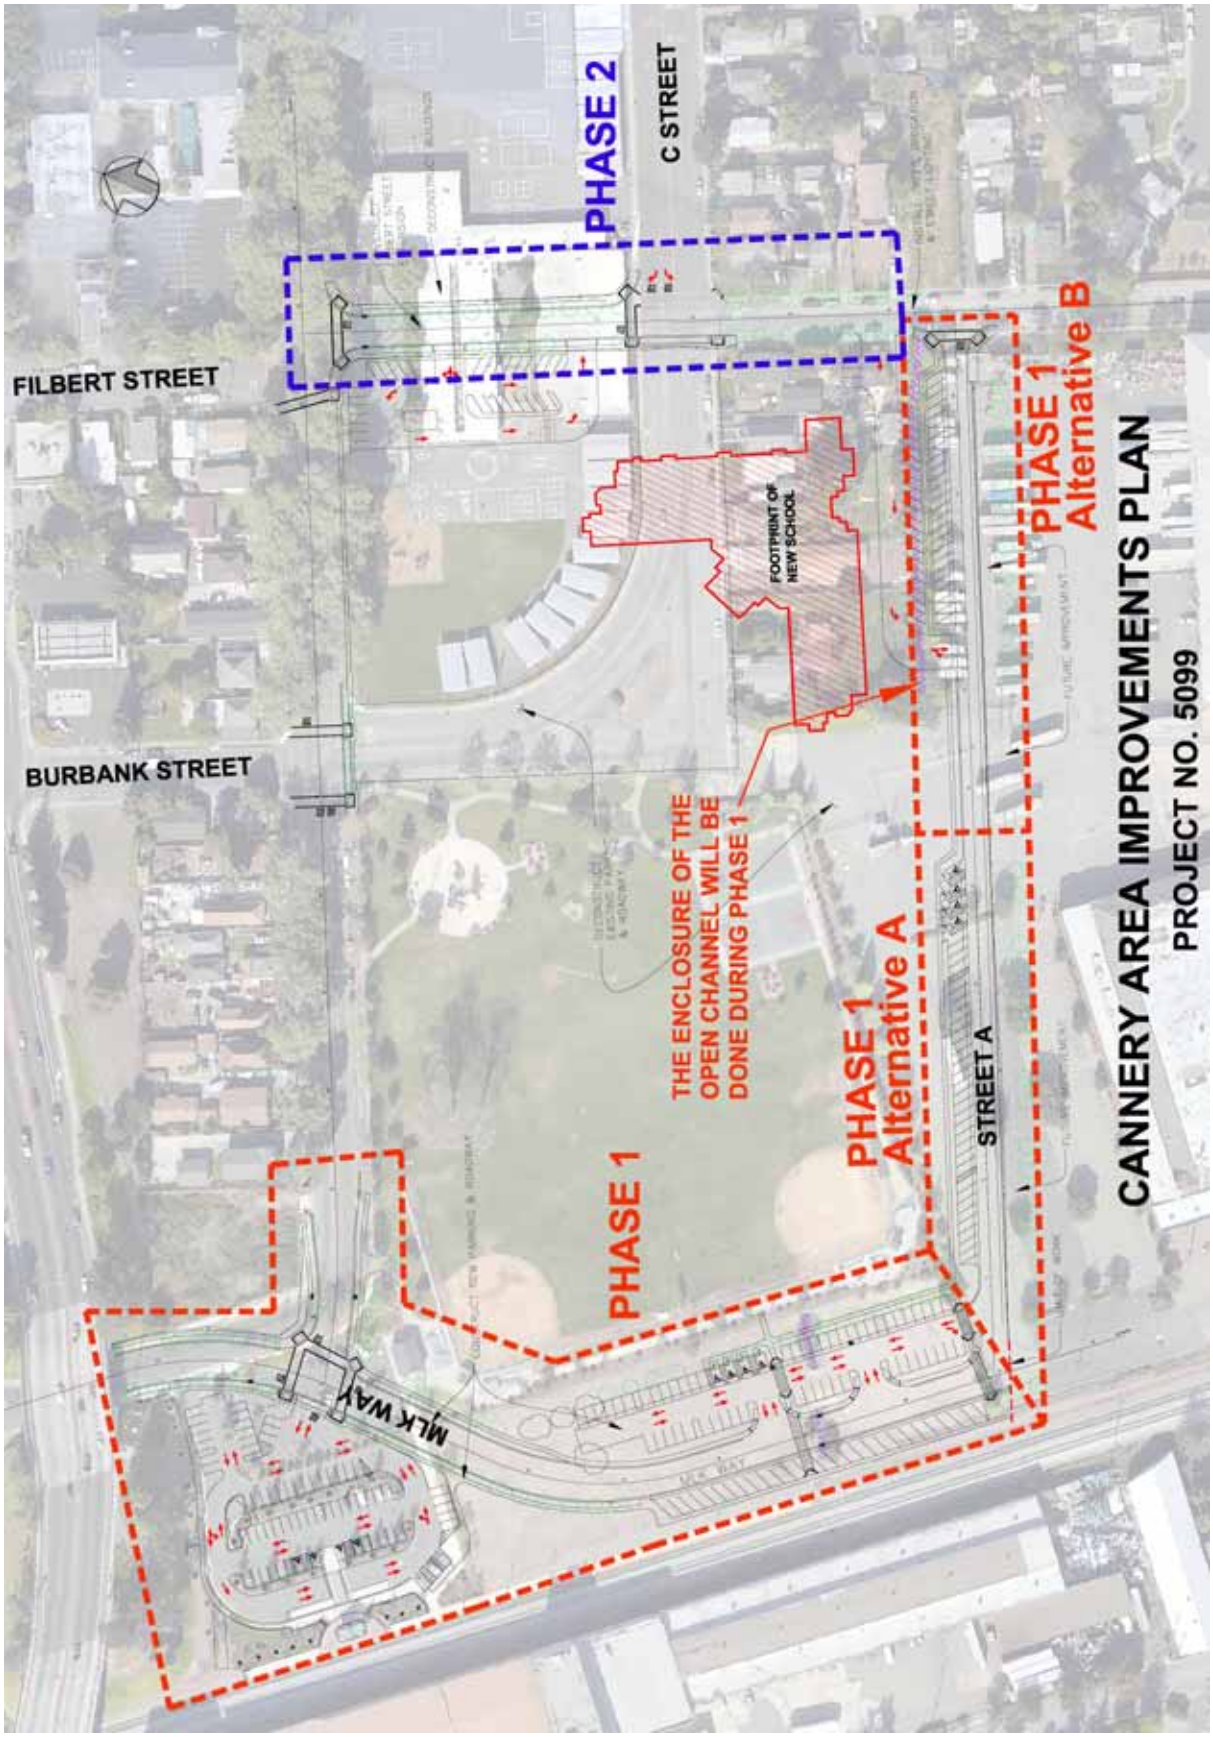
FILBERT STREET
BURBANK STREET
PHASE 2
C STREET
FOOTPRINT OF NEW SCHOOL
THE ENCLOSURE OF THE OPEN CHANNEL WILL BE DONE DURING PHASE 1
PHASE 1
PHASE 1 Alternative A
PHASE 1 Alternative B
STREET A
MLK WAY
CANNERY AREA IMPROVEMENTS PLAN
PROJECT NO. 5099

**Exhibit A**