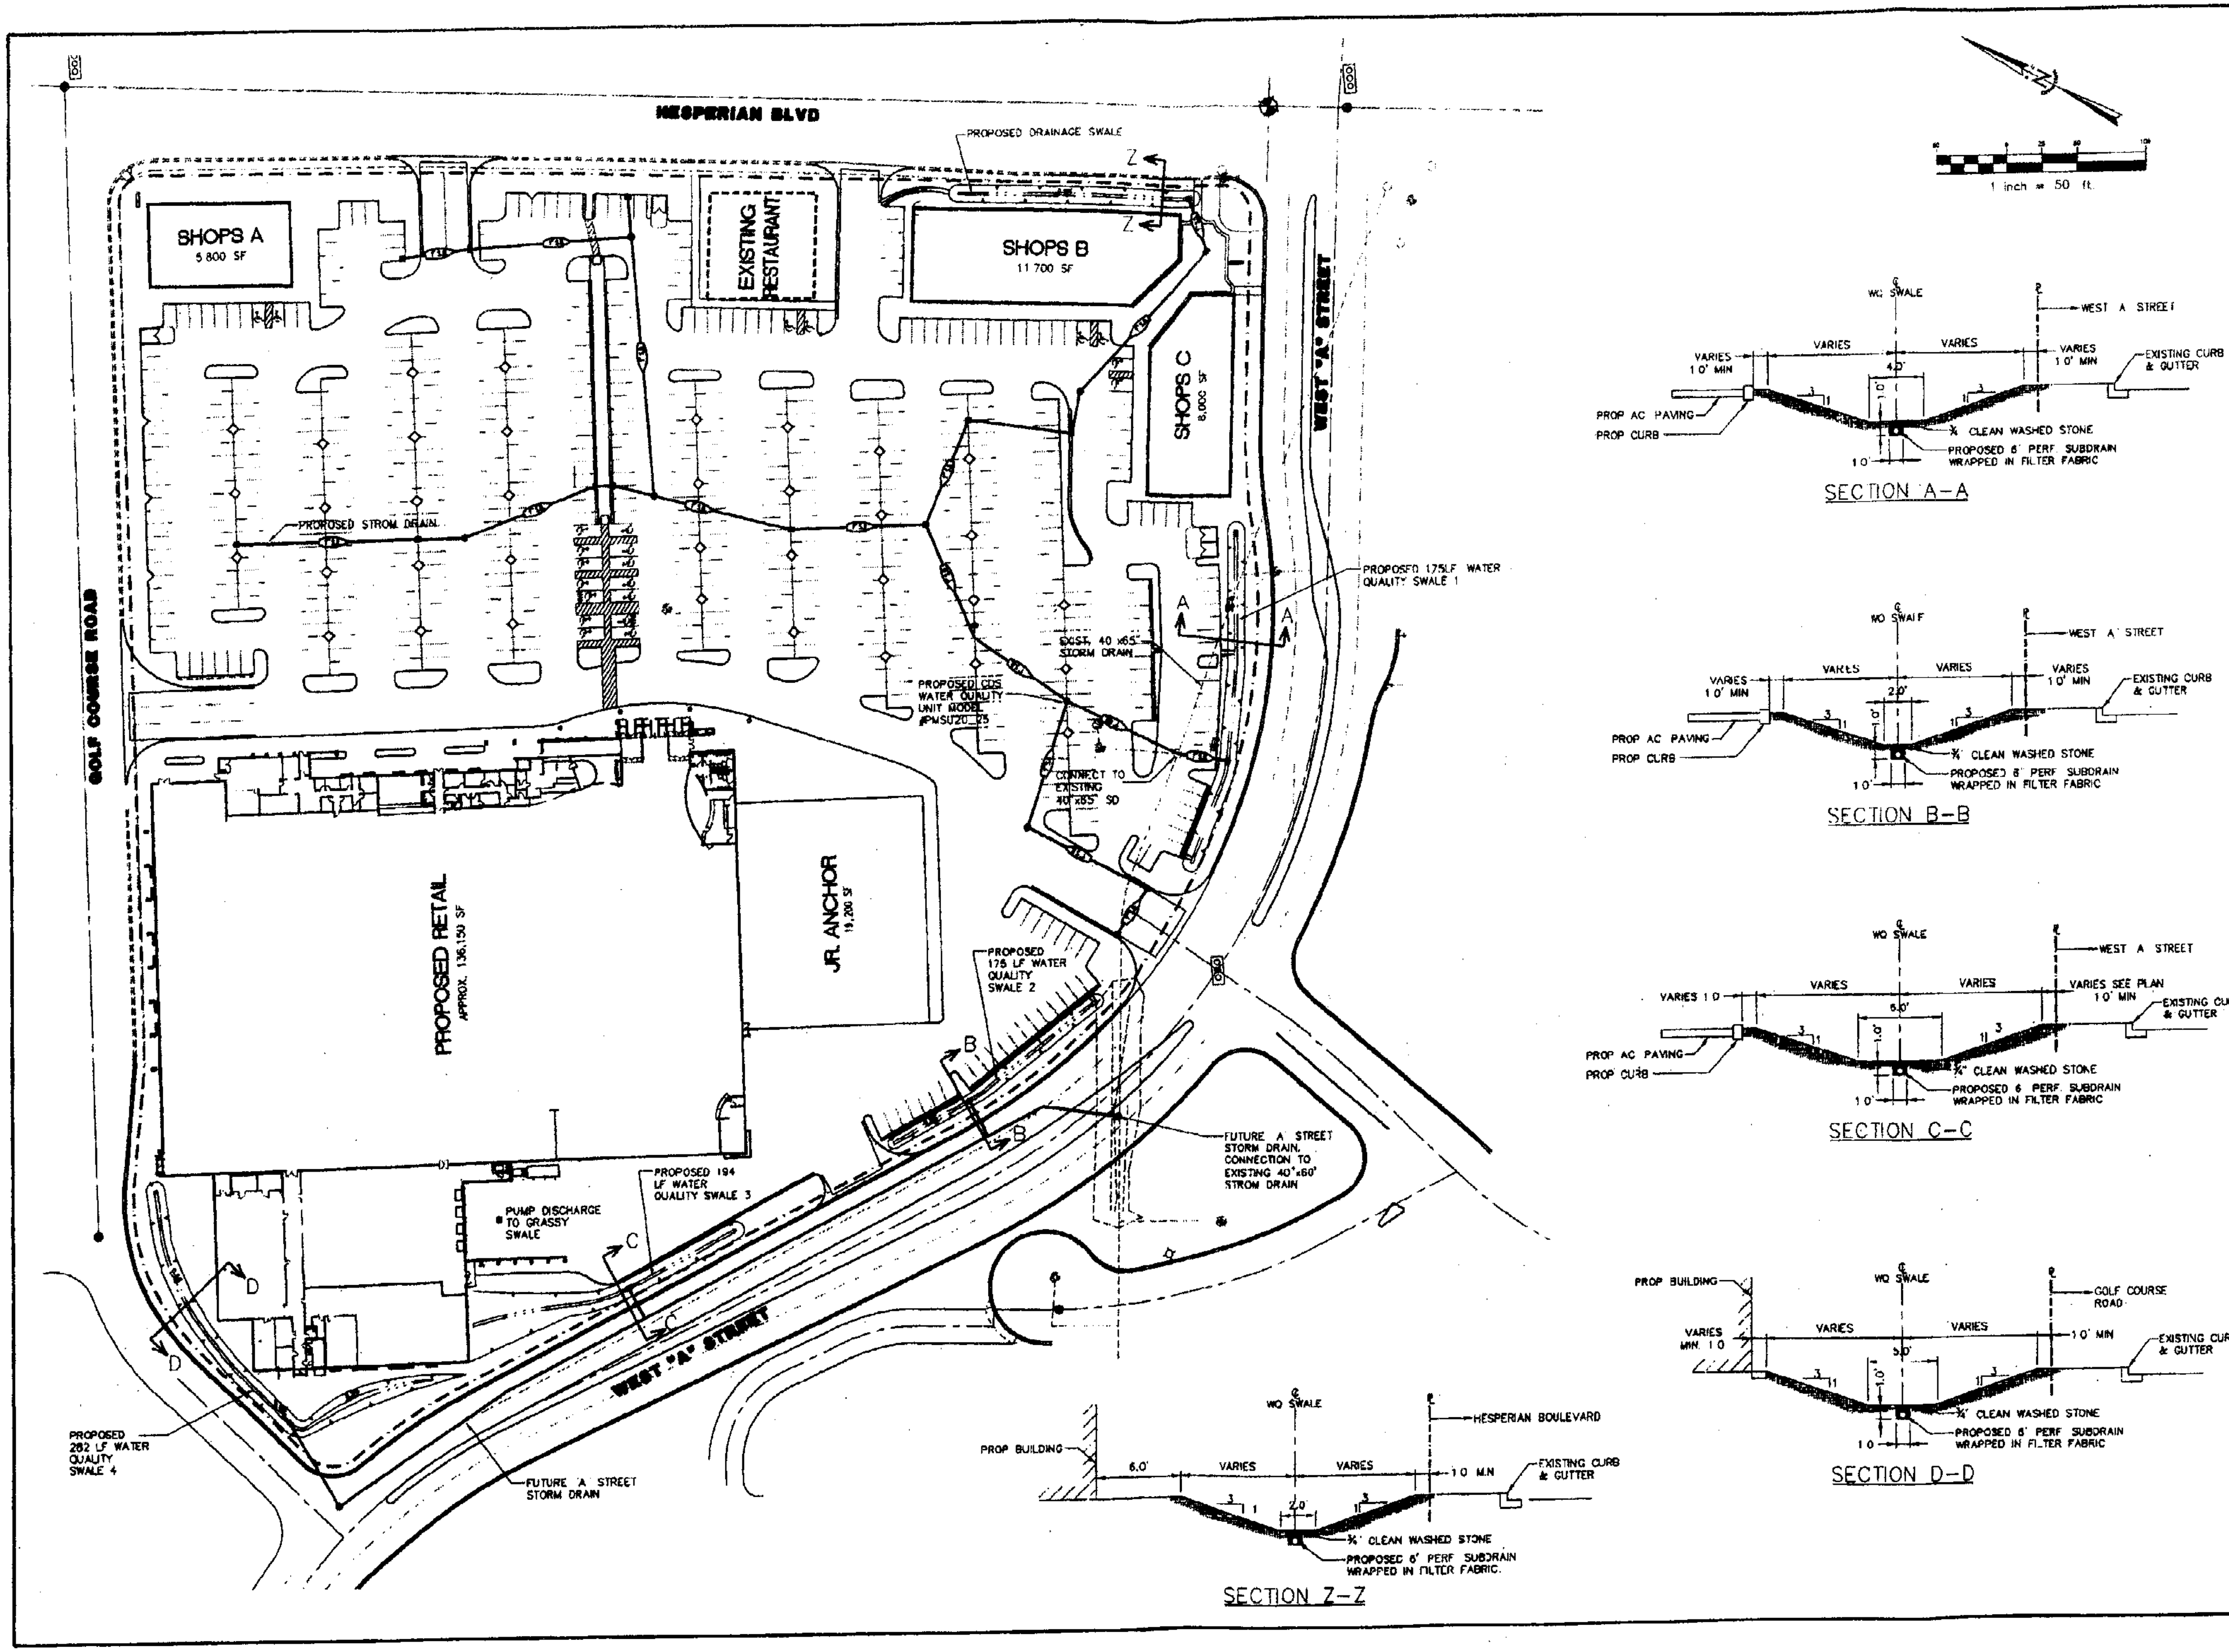

BROWMAN DEVELOPMENT

REV NO.	DESCRIPTION	DWG APVT.	BY	CITY APPROVED	DATE

REGISTERED PROFESSIONAL ENGINEER RICHARD S. CHAVEZ No 21033 Exp. 31 2007 CIVIL STATE OF CALIFORNIA

RSC ENGINEERING
2270 Douglas Blvd. Suite 205
Roseville, CA 95661
Ph: 916.788.2884 Fax: 916.788.4408

PROJECT NO. 019-002
DRAWN BY: RSC Eng
CHECKED BY: RSC Eng
DESIGNED BY: RSC Eng

PRELIMINARY SITE PLAN "A" STREET RETAIL CENTER
HESPERIAN BOULEVARD HAYWARD, CA

SHEET TITLE
PRELIMINARY DRAINAGE PLAN

SHEET NO.
1 OF **1**

DATE: 07-06-05