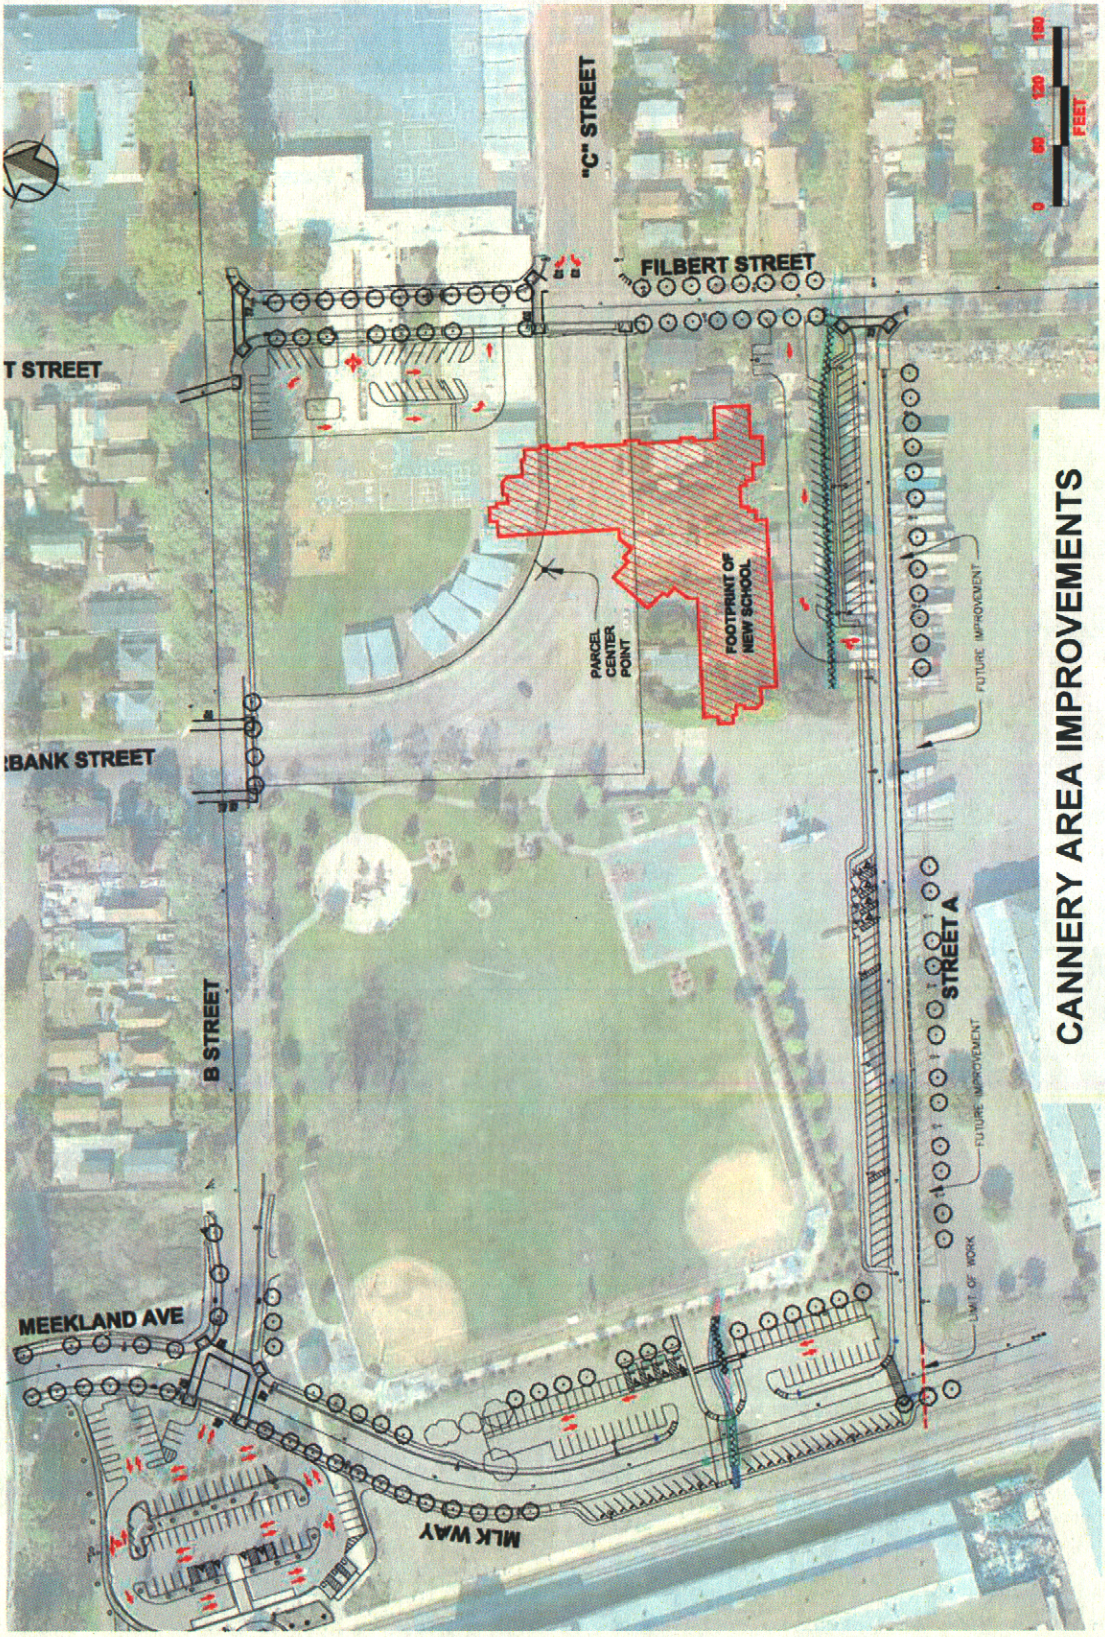
CANNERY AREA IMPROVEMENTS
"C" STREET
FILBERT STREET
T STREET
BANK STREET
B STREET
MEEKLAND AVE
MLK WAY
STREET A
FOOTPRINT OF NEW SCHOOL
PARCEL CENTER POINT
FUTURE IMPROVEMENT
FUTURE IMPROVEMENT
LIMIT OF WORK
0 60 120 180
FEET

Exhibit A-1