Exhibit A-2

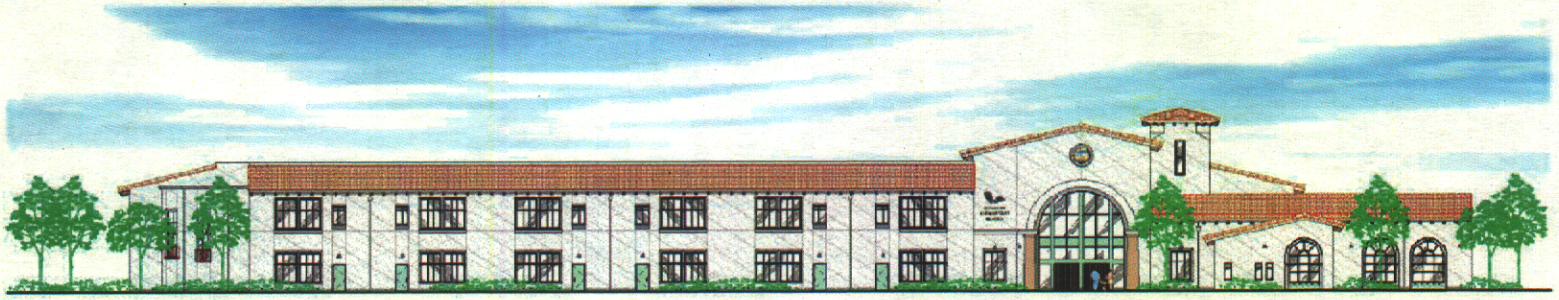

FRONT (NEW STREET) ELEVATION

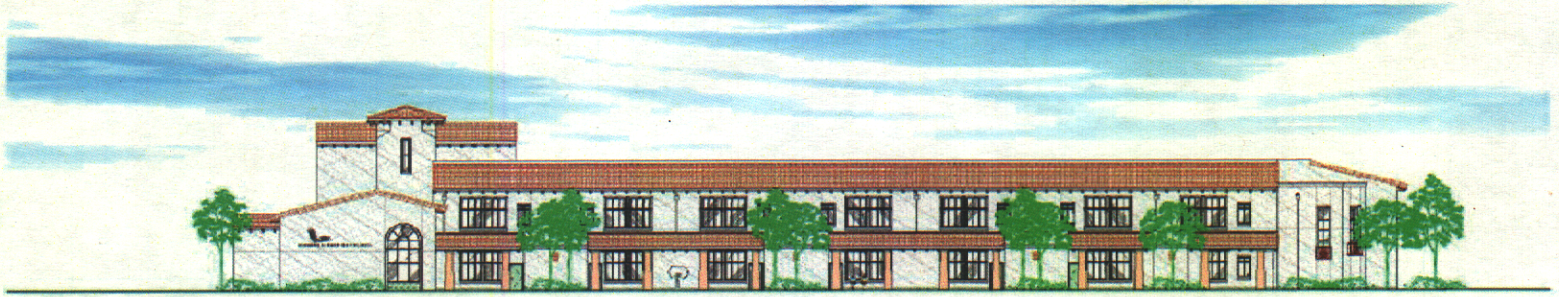

SIDE (FILBERT STREET) ELEVATION