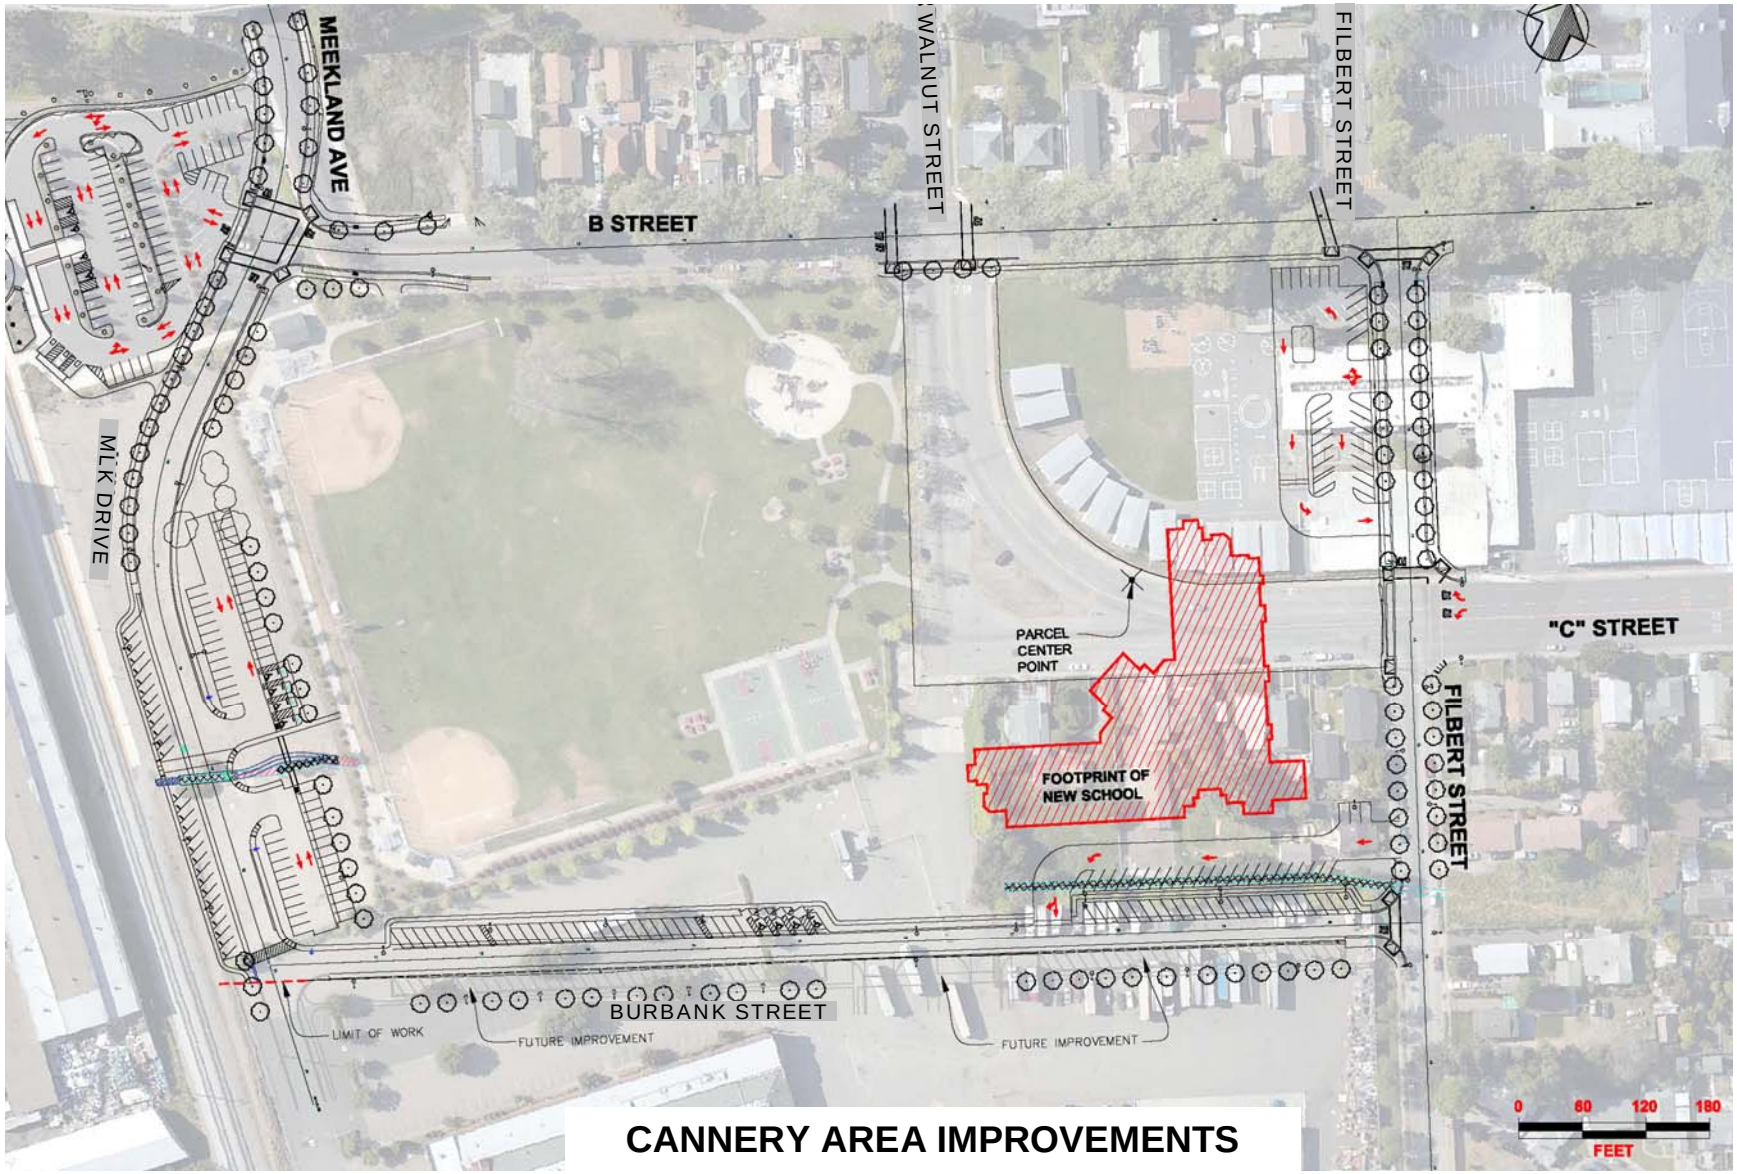

CANNERY AREA IMPROVEMENTS

Exhibit A-1

FRONT (NEW STREET) ELEVATION

SIDE (FILBERT STREET) ELEVATION

Exhibit A-2