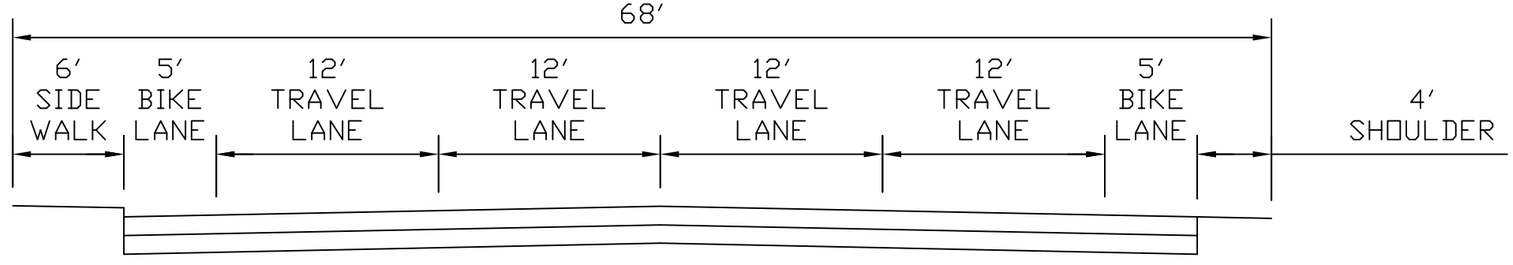

WEST A STREET EXTENSION

FEBRUARY 2007

Kimley-Horn © 2004 and Associates, Inc.

EXHIBIT A-1