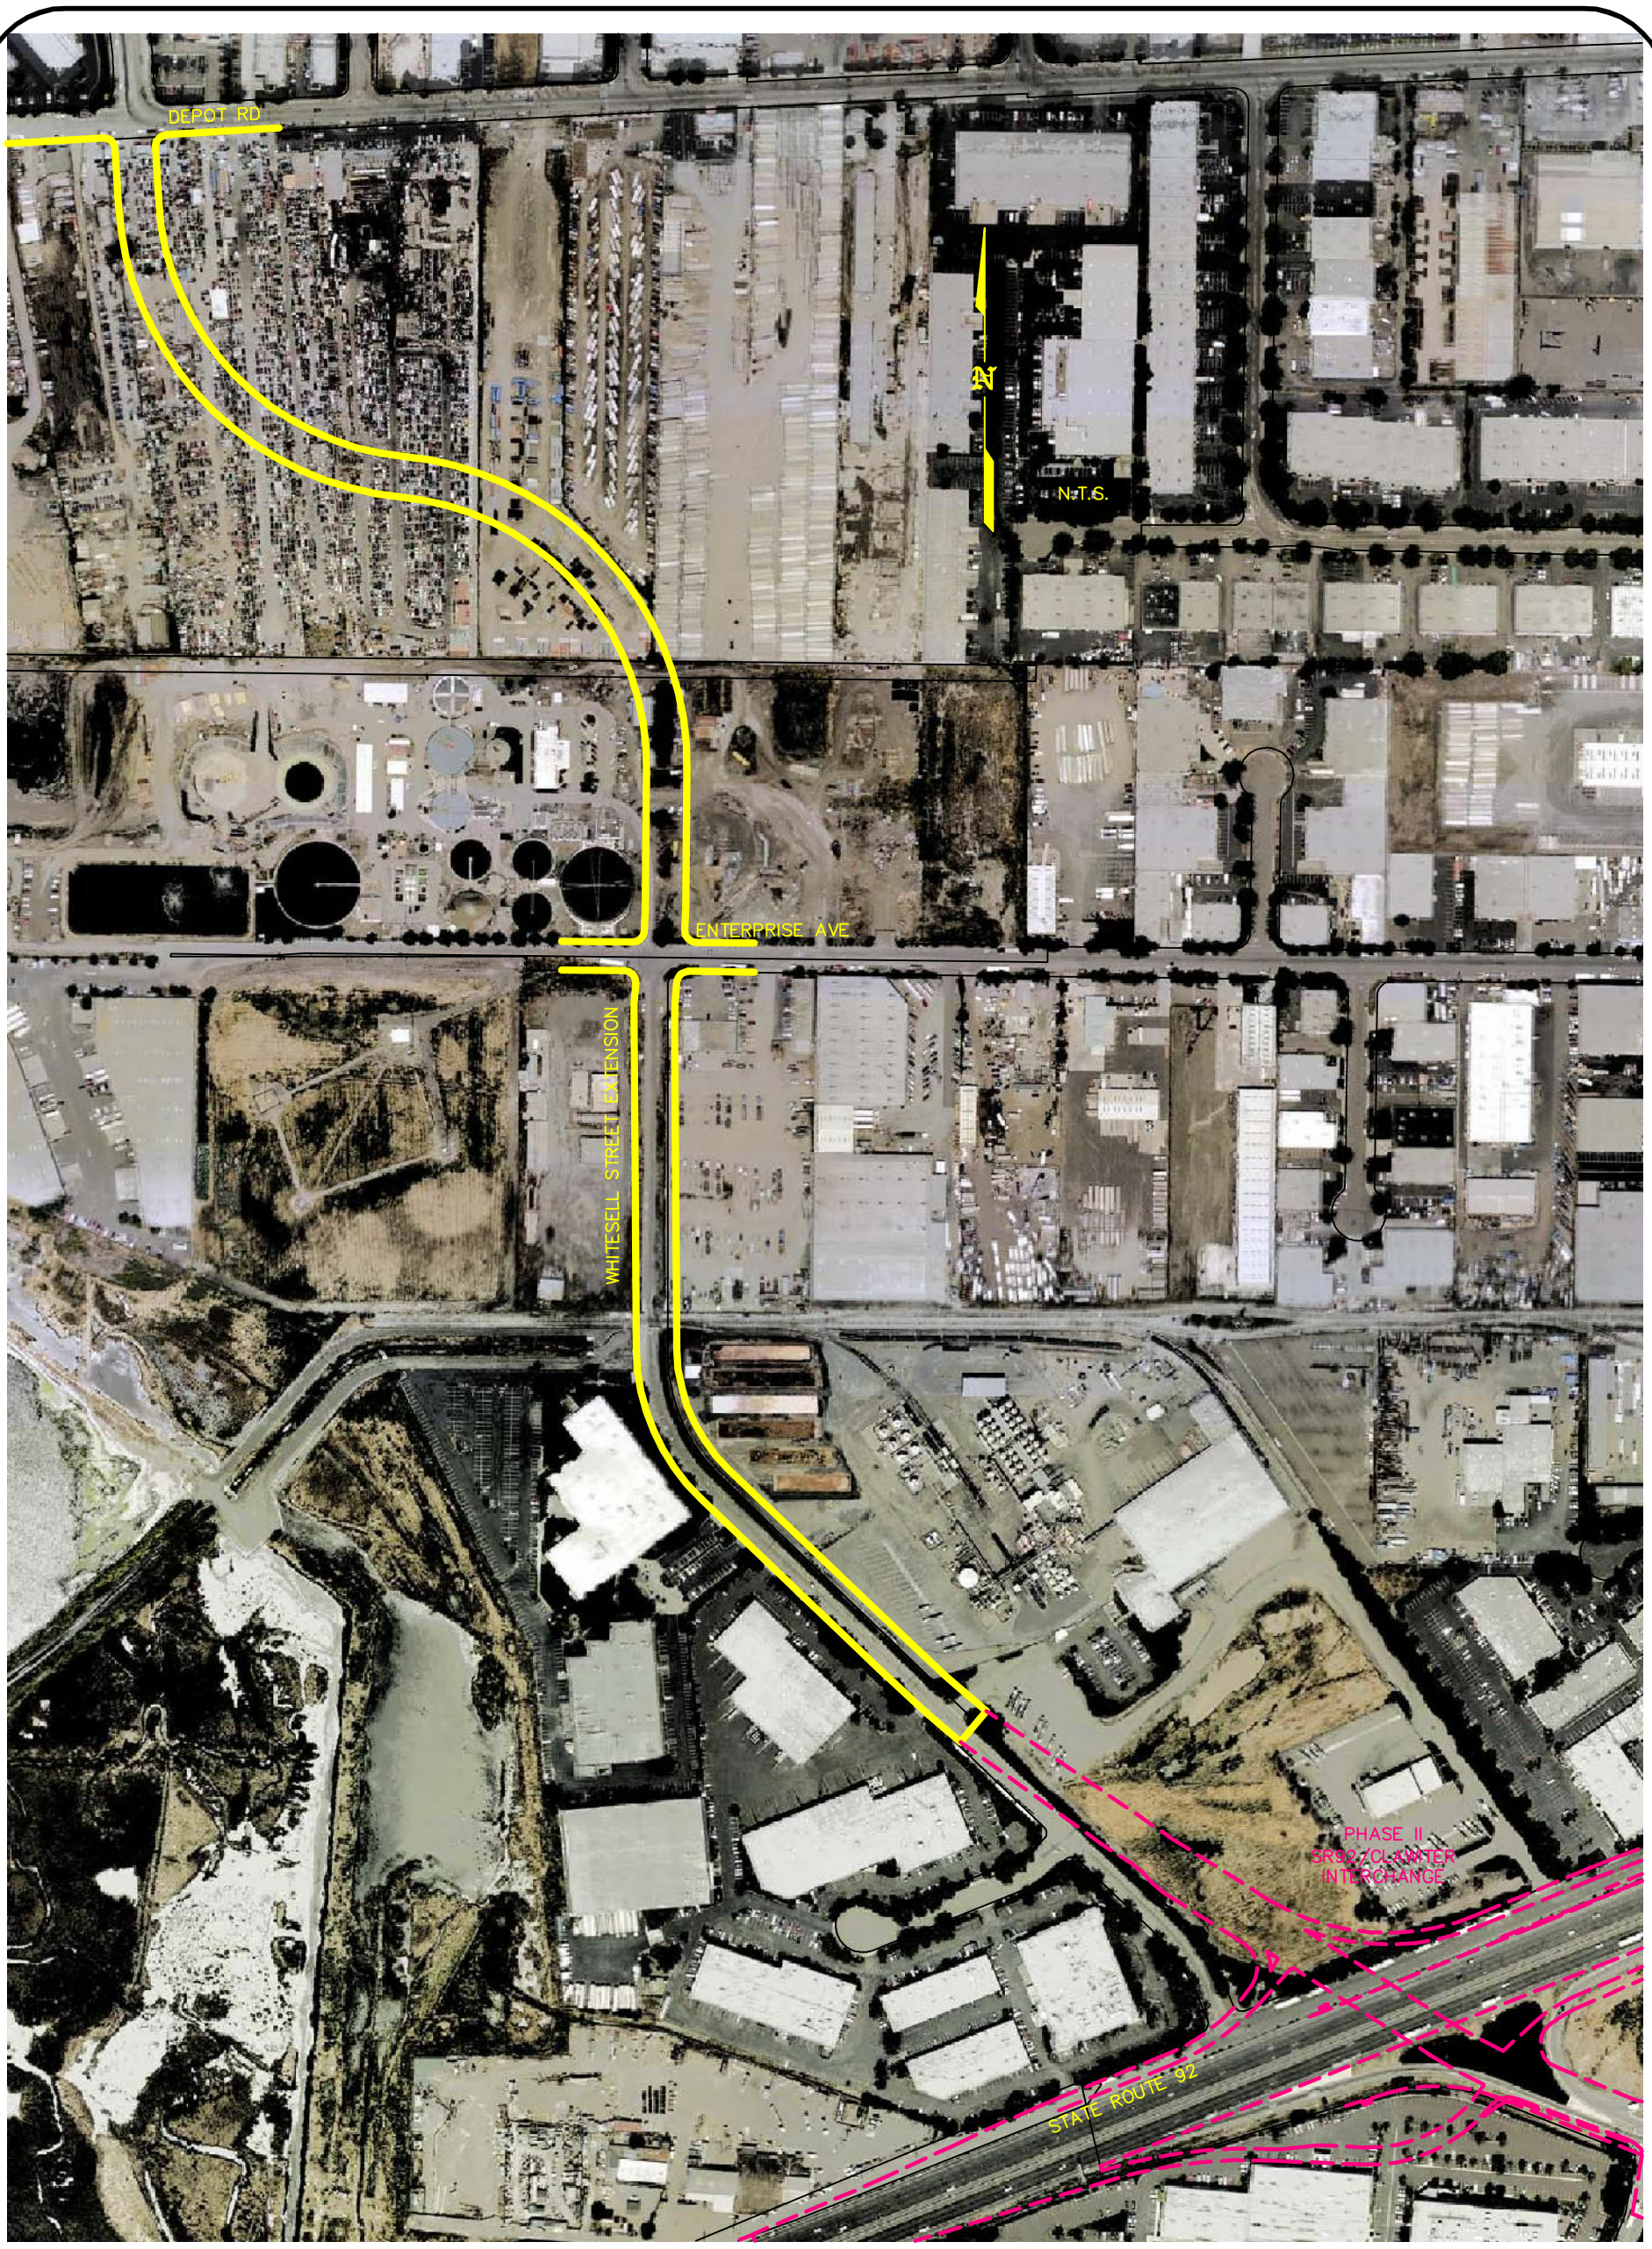

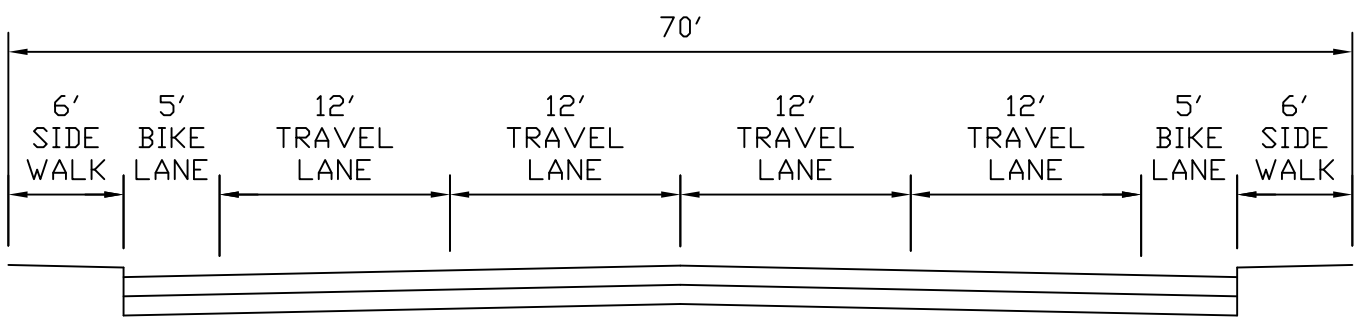

WHITESELL STREET EXTENSION

FEBRUARY 2007

EXHIBIT A-2

Kimley-Horn and Associates, Inc. ©2001