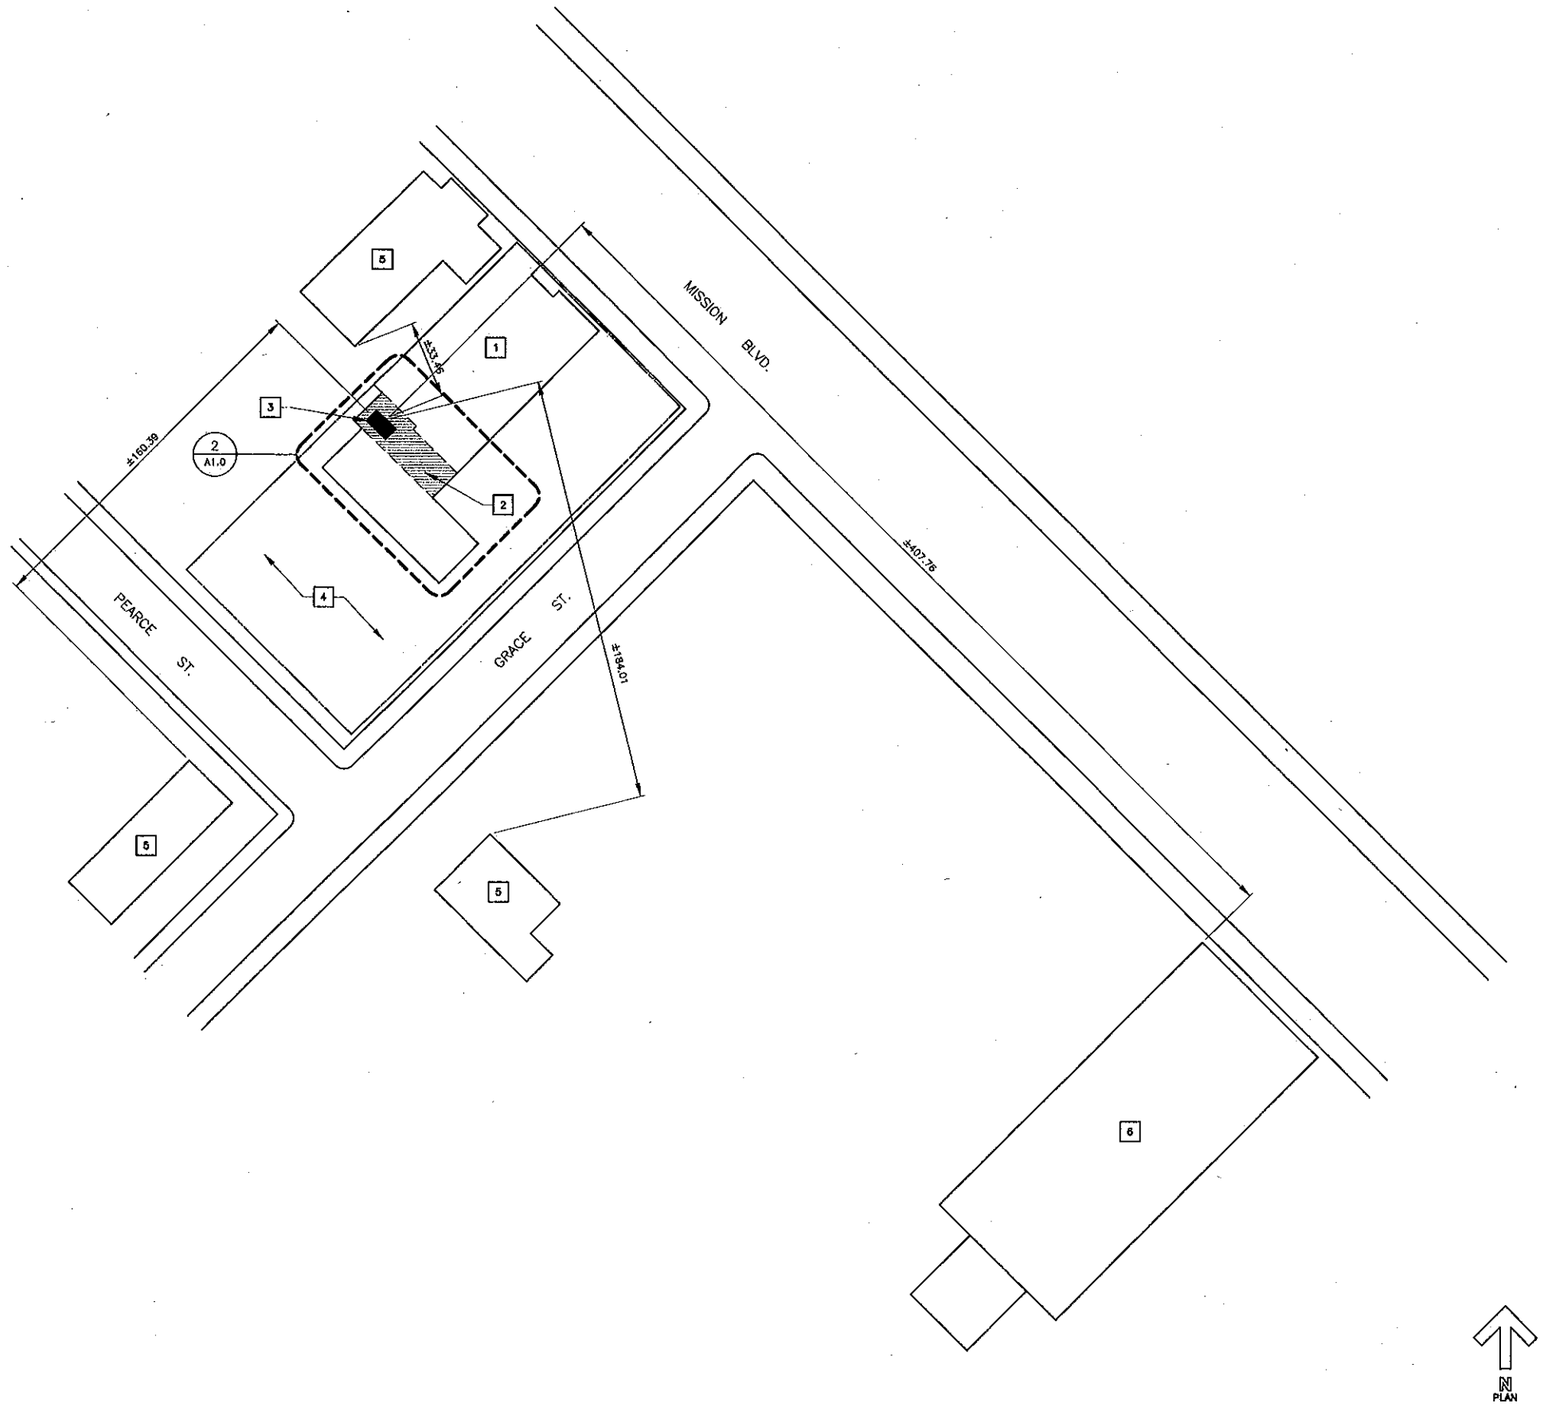

1. (E) MORTUARY TO REMAIN.
2. HATCHED INDICATES AREA OF WORK.
3. APPROXIMATE LOCATION OF (N) RETORT.
4. (E) PARKING TO REMAIN.
5. (E) ADJACENT DWELLING TO REMAIN.
6. (E) TIBURCIO VASQUES HEALTH CENTER TO REMAIN.

SITE PLAN

SCALE: 1"=30' | 2

KEYNOTES | 1

ALL IDEAS, DESIGNS, ARRANGEMENTS AND PLANS INDICATED OR REPRESENTED BY THIS DOCUMENT, WRITTEN OR GRAPHIC, ARE THE PROPERTY OF GREENWOOD & MOORE, INC. AND WERE PREPARED FOR USE ON THE PROJECT DESCRIBED HEREIN. NO OTHER USE, DISCLOSURE, REPRODUCTION, OR DISTRIBUTION OF THIS DOCUMENT, IN WHOLE OR IN PART, WITHOUT THE WRITTEN PERMISSION OF GREENWOOD & MOORE, INC. IS PROHIBITED.

WRITTEN DIMENSIONS, THOSE DIMENSIONS SHALL VARY, PREVENCE OVER SCALED DIMENSIONS. DIMENSIONS SHALL BE VERIFIED ON THE JOB SITE BY THE CONTRACTOR PRIOR TO THE START OF ANY CONSTRUCTION. THIS DRAWING MUST BE SIGNED BY A REGISTERED PROFESSIONAL ENGINEER TO BE VALID. ALTERATIONS TO THIS DOCUMENT WITHOUT THE WRITTEN PERMISSION OF GREENWOOD & MOORE, INC. ARE PROHIBITED.

GREENWOOD & MOORE, INC.
Civil Engineers · Designers
Land Surveyors · Planners
3111 Castro Valley Blvd., Ste. 200, Castro Valley, California, 94546
Tel: 510-581-2772 Fax: 510-581-6973 www.greenwoodmoore.com

MISSION FUNERAL HOME
22297 MISSION BLVD.
HAYWARD, CA

SITE PLAN

REGISTERED PROFESSIONAL ENGINEER
JEFFREY R. MOORE
No. C042628
Exp. 03/31/2008
CIVIL
STATE OF CALIFORNIA

REVISIONS

PROJECT NO. 2007.031

DATE 04-23-07

SHEET NO. A0.1

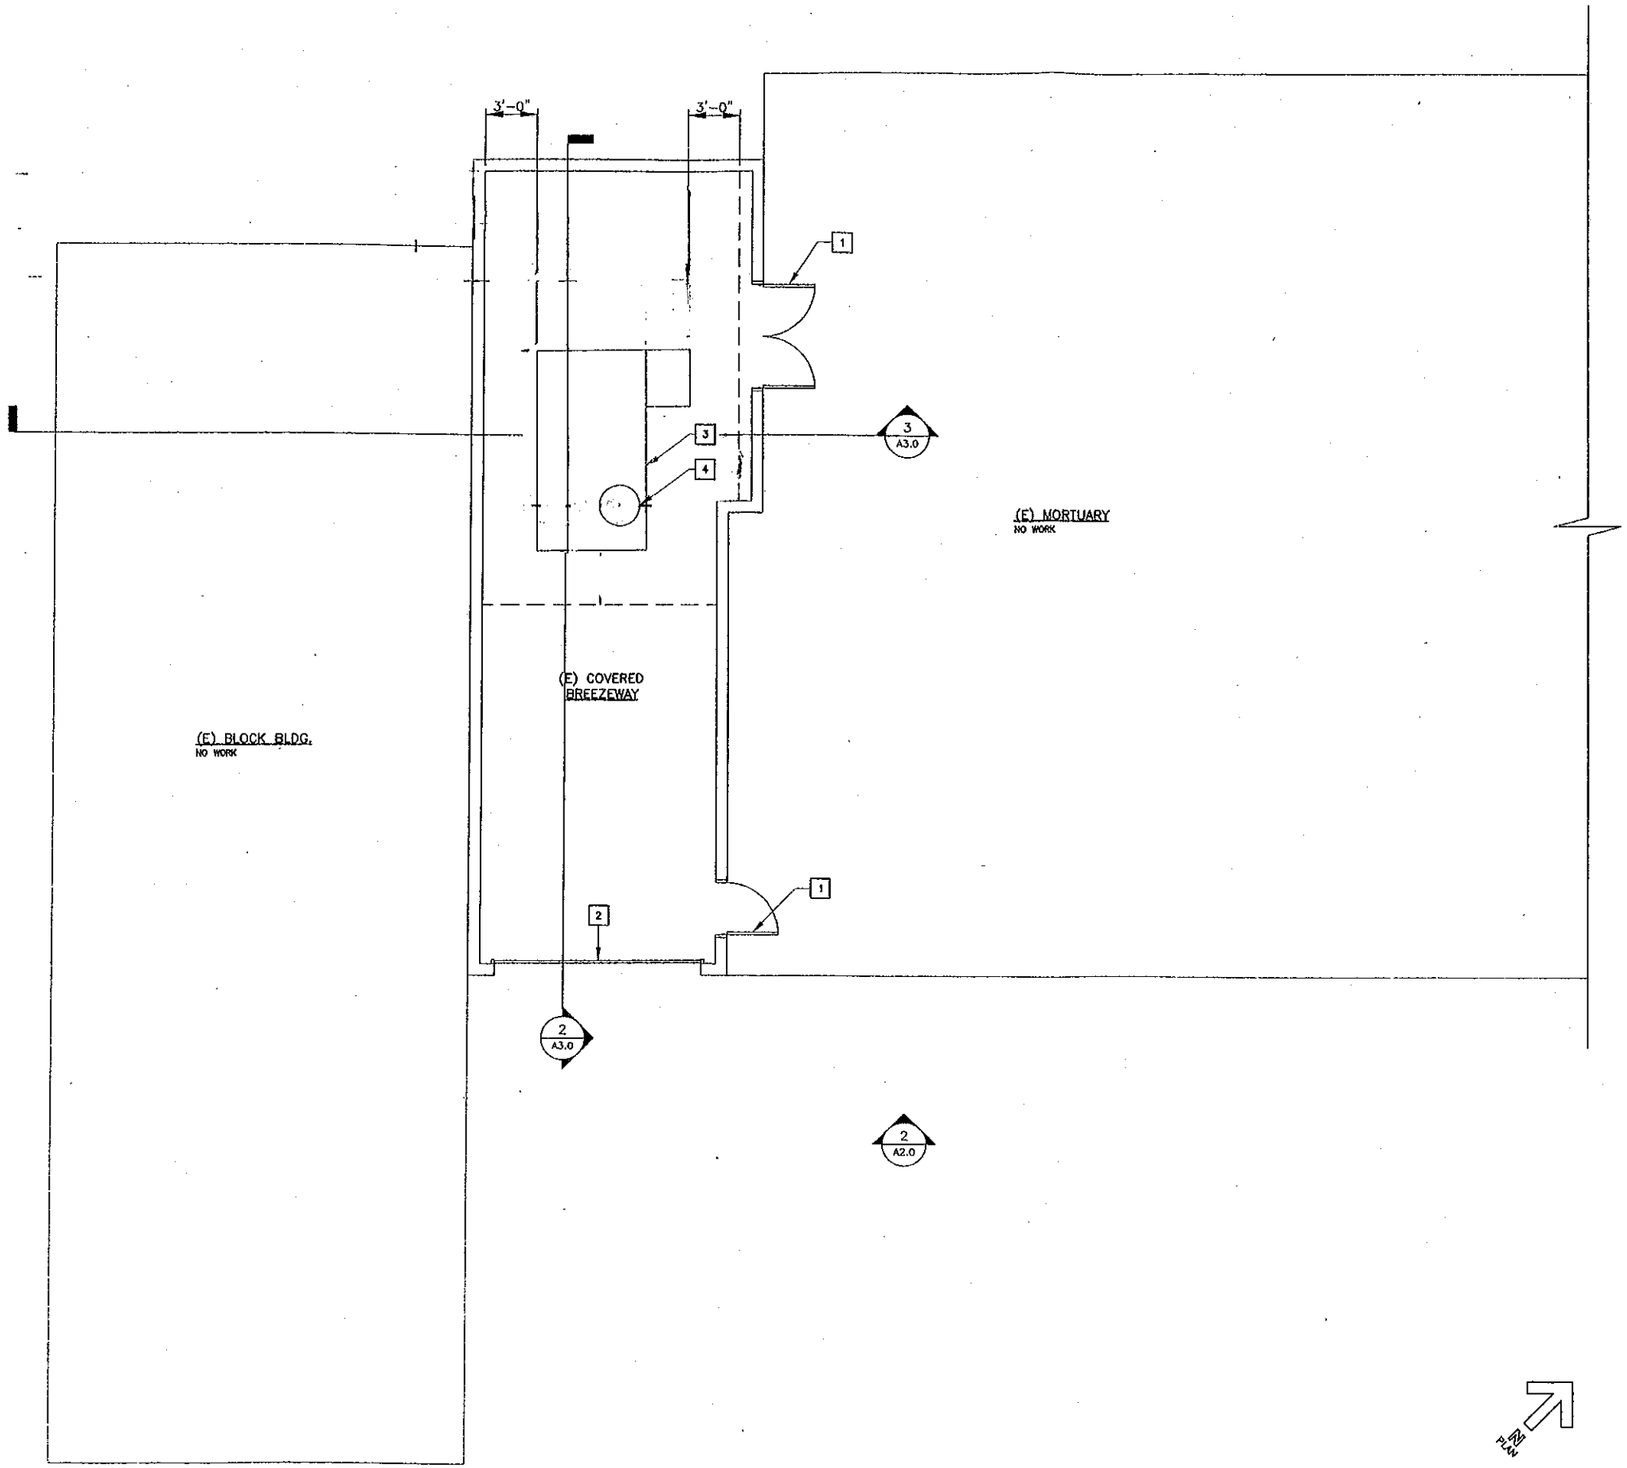

1 (E) DOOR TO REMAIN.

2 (E) ROLL-UP GARAGE DOOR TO REMAIN.

3 APPROXIMATE LOCATION OF (N) RETORT.

4 APPROXIMATE LOCATION OF (N) ~~CHIMNEY~~ HEAT STACK

5 DASHED INDICATES REQUIRED CLEAR AREA AROUND RETORT.

PARTIAL FLOOR PLAN 1/4"=1'-0" 2

KEYNOTES 1

ALL IDEAS, DESIGNS, ARRANGEMENTS AND PLANS INDICATED OR REPRESENTED BY THIS DOCUMENT, ARE THE PROPERTY OF THE OFFICE OF GREENWOOD & MOORE, INC. AND WERE CREATED FOR USE ON THE PROJECT CONSTRUCTION WITH INC. INTENDED FOR THE PROJECT. NONE OF SUCH IDEAS, DESIGNS, ARRANGEMENTS OR PLANS SHALL BE USED BY ANYONE EXCEPTING TO ANY PROJECT, PART OR COMPLETION FOR ANY PURPOSE WHATSOEVER WITHOUT THE WRITTEN PERMISSION OF GREENWOOD & MOORE, INC.

NOTICE: UNDERGROUND OR SUBSOIL CONDITIONS SHOWN, HAVE PROCEDURE FOR SAFE WORK PRACTICE, IN ACCORDANCE WITH CALIFORNIA LAW, IS THE SOLE RESPONSIBILITY OF THE CONTRACTOR. THE CONTRACTOR SHALL BE RESPONSIBLE FOR ALL BUILDINGS AND CONSTRUCTION TO BE CONSTRUCTED IN ACCORDANCE WITH ALL APPLICABLE LAWS, ORDINANCES, RULES AND REGULATIONS. THE CONTRACTOR SHALL BE RESPONSIBLE FOR ALL SHORING, BRACING, SHOP DRAWINGS AND CONSTRUCTION SAFETY PRECAUTIONS AND PROGRAMS IN CONNECTION WITH THE WORK. THE CONTRACTOR SHALL BE RESPONSIBLE FOR OBTAINING ALL PERMITS FOR LEGAL SERVICE, PROCEDURE, WITH PARTICIPATION, THE PERSONS OR INDIVIDUALS.

GREENWOOD & MOORE, INC.
Civil Engineers · Designers
Land Surveyors · Planners
3111 Castro Valley Blvd., Ste. 200, Castro Valley, California, 94546
Tel: 510-581-2772 Fax: 510-581-6913 www.greenwoodmoore.com

MISSION FUNERAL HOME
22297 MISSION BLVD.
HAYWARD, CA

PARTIAL FLOOR PLAN

REGISTERED PROFESSIONAL ENGINEER
JEFFREY R. MOORE
No. C042628
Exp. 03/31/2008
CIVIL
STATE OF CALIFORNIA

REVISIONS

PROJECT NO. 2007.031

DATE 04-23-07

SHEET NO. A1.0

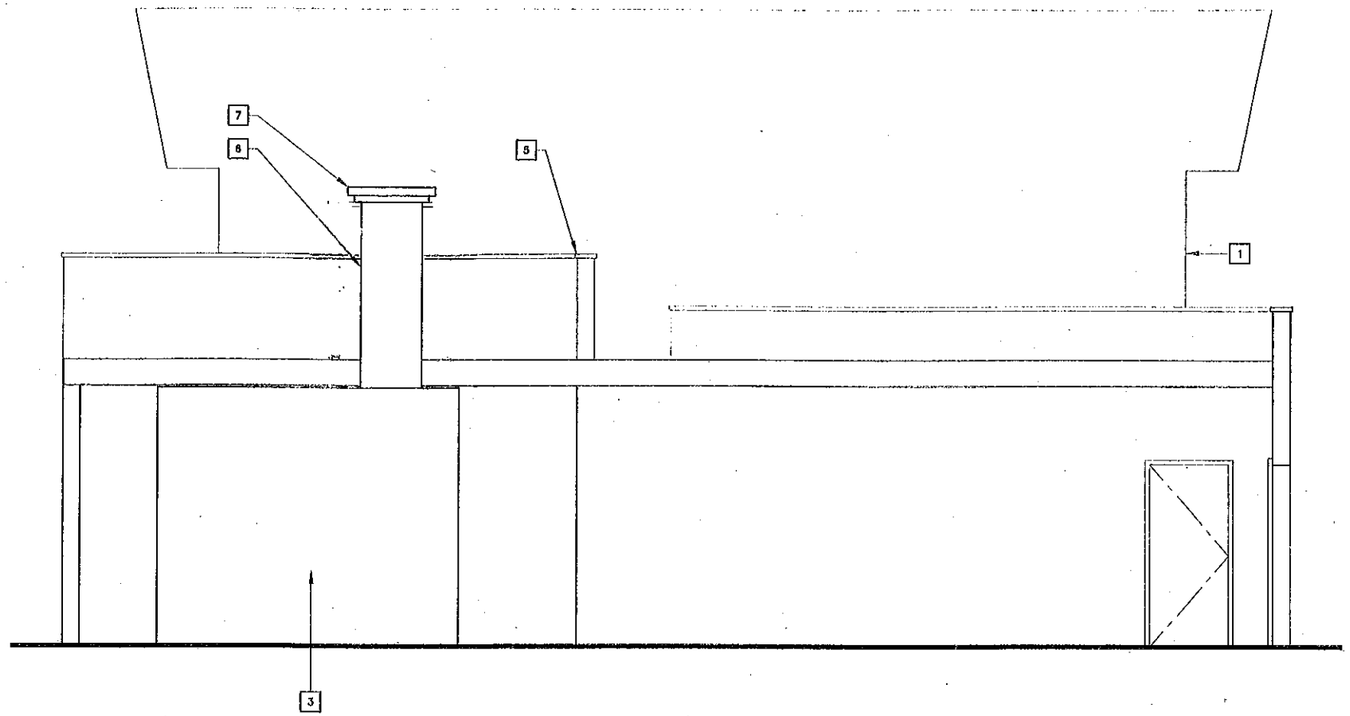

SECTION 3/8"=1/-0" 2

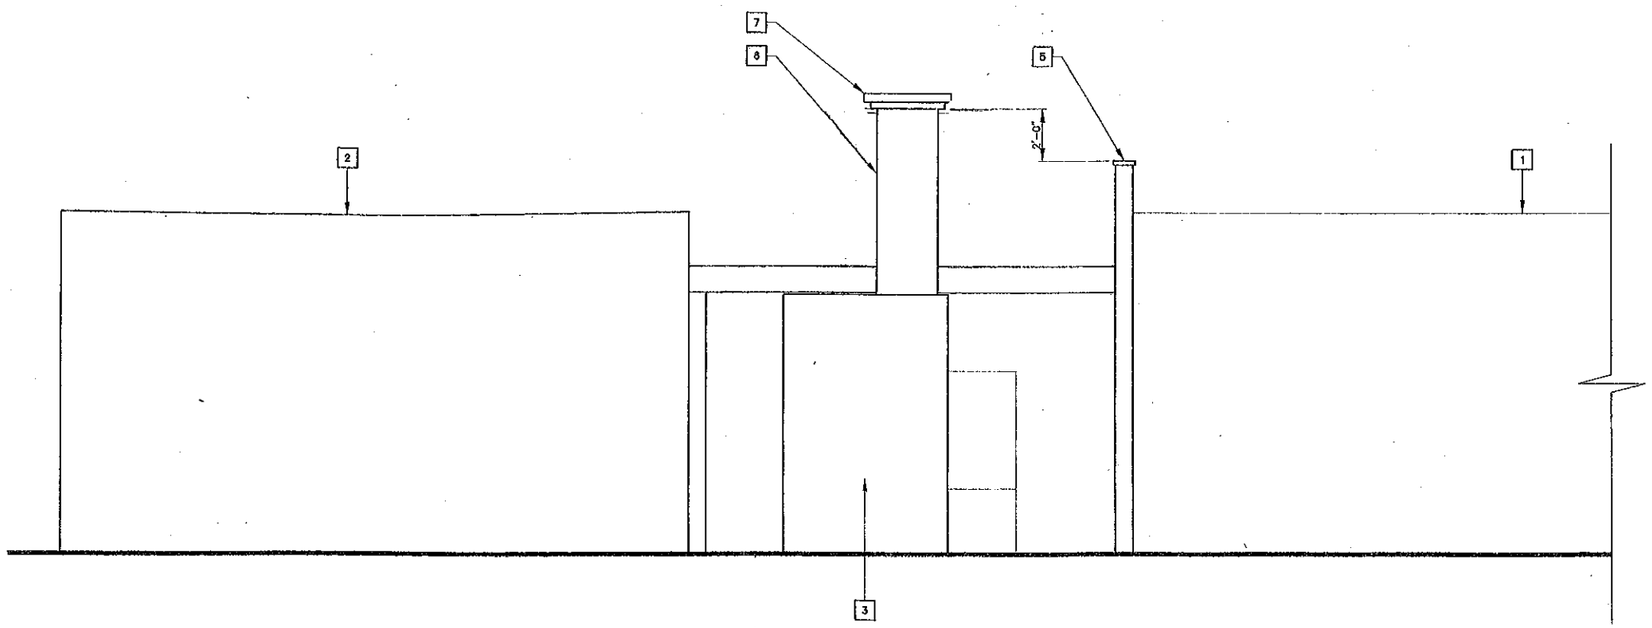

PARTIAL SECTION 3/8"=1/-0" 3

1 (E) FUNERAL HOME TO REMAIN.
2 (E) BLOCK BUILDING TO REMAIN.
3 APPROXIMATE LOCATION OF (N) RETORT
5 APPROXIMATE LOCATION OF (E) PARAPET BEYOND.
6 APPROXIMATE LOCATION OF (N) FLUE.
7 PROVIDE SPARK ARRESTOR PER CODE.

KEYNOTES 1

ALL IDEAS, DESIGNS, ARRANGEMENTS AND PLANS INDICATED OR REPRESENTED BY THIS DRAWING ARE OWNED BY AND THE PROPERTY OF THIS OFFICE AND WERE PREPARED FOR USE ON THE PROJECT NAMED. NO PART THEREOF SHALL BE ADDED TO, DISTRIBUTED OR REPRODUCED IN ANY MANNER WITHOUT THE WRITTEN PERMISSION OF GREENWOOD & MOORE, INC.

WRITTEN DIMENSIONS ON THESE DRAWINGS SHALL HAVE PRECEDENCE OVER SCALE DIMENSIONS. CONTRACTORS SHALL VERIFY AND BE RESPONSIBLE FOR ALL DIMENSIONS AND CONDITIONS ON THE JOB SITE AND REPORT ANY DISCREPANCIES TO THE ARCHITECT BEFORE PROCEEDING WITH THE WORK. SHOP DRAWINGS AND CONSTRUCTION SHALL BE REVIEWED BY ARCHITECT PRIOR TO FABRICATION OR CONSTRUCTION. ALL DRAWINGS SUBMITTED BY CONTRACTORS FOR REVIEW MUST BE STAMPED BY THE APPROPRIATE PROFESSIONAL ENGINEER. ALL WORK SHALL COMPLY WITH THE 1997 UBC EXCEPT AS MODIFIED BY THE LOCAL BUILDING CODE AND OTHER APPLICABLE CODES, LAWS, AND REGULATIONS.

GREENWOOD & MOORE, INC.
Civil Engineers • Designers
Land Surveyors • Planners
3111 Castro Valley Blvd., Ste. 200, Castro Valley, California, 94546
Tel: 510-581-2772 Fax: 510-581-6913 www.greenwoodmoore.com

MISSION FUNERAL HOME
22297 MISSION BLVD.
HAYWARD, CA

PARTIAL SECTION

REGISTERED PROFESSIONAL ENGINEER
JEFFREY R. MOORE
No. C042628
Exp. 03/31/2008
CIVIL
STATE OF CALIFORNIA

REVISIONS

PROJECT NO. 2007.031
DATE 04-23-07
SHEET NO. A3.0

DOUGLAS FIR P.T. ARBOR

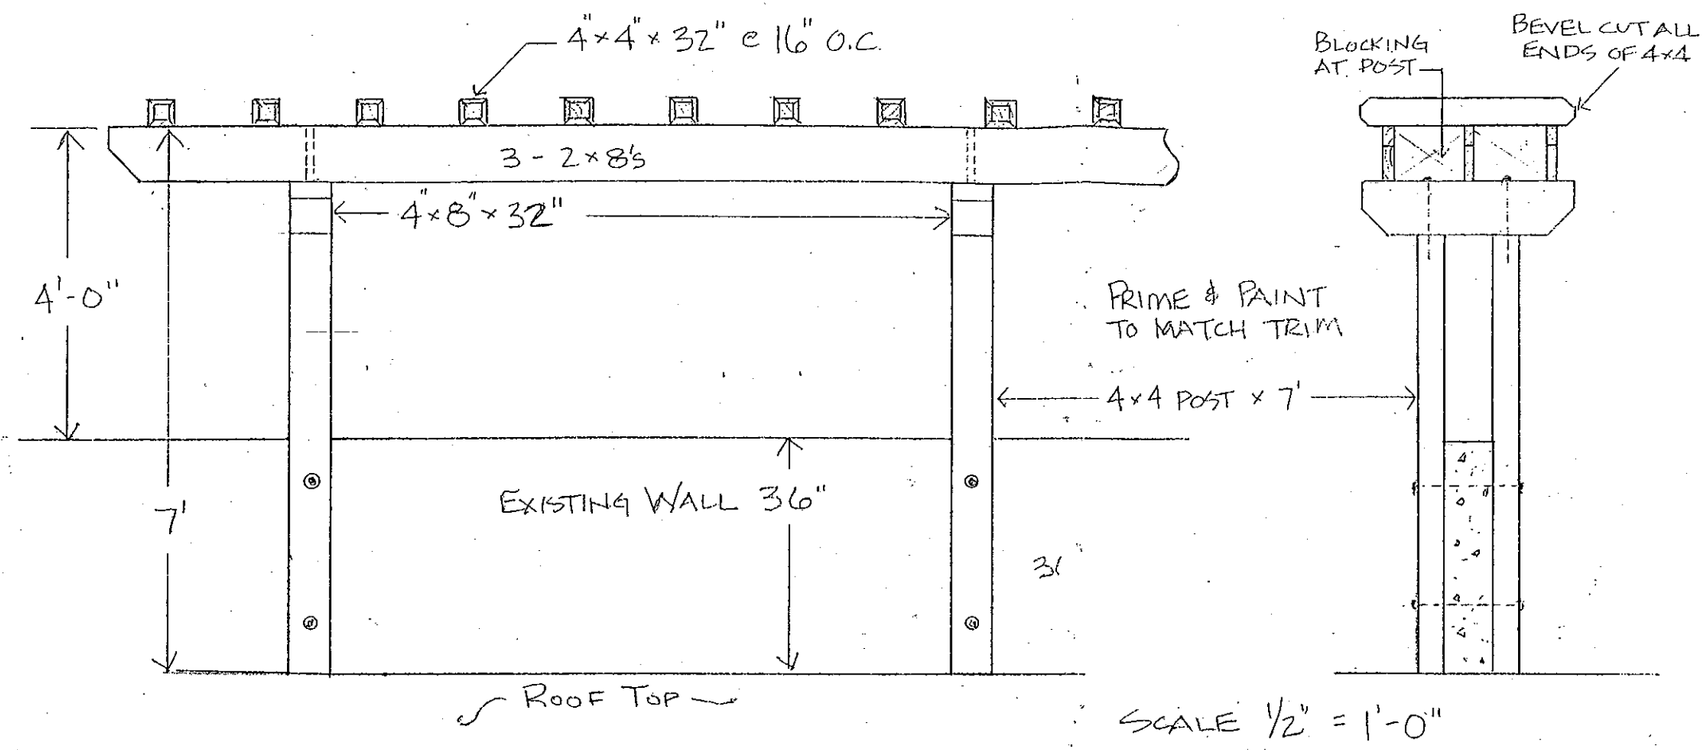

3 KEYNOTES 1

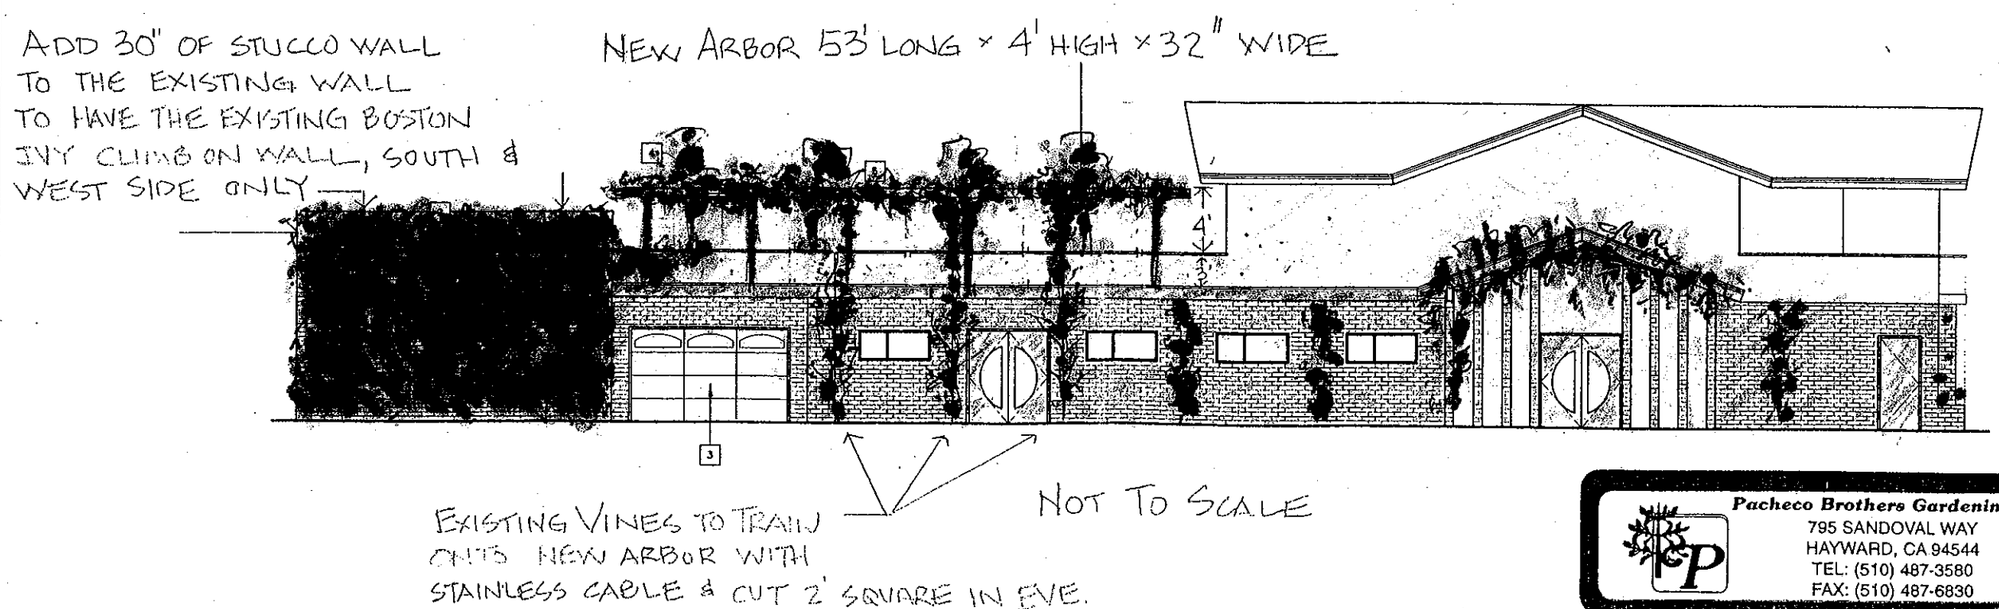

Pacheco Brothers Gardening, Inc.
795 SANDOVAL WAY
HAYWARD, CA 94544
TEL: (510) 487-3580
FAX: (510) 487-6830

EXTERIOR ELEVATION

3/16"=1/-0" 2

ALL IDEAS, DESIGNS, ARRANGEMENTS AND PLANS INDICATED OR REPRESENTED BY THIS DOCUMENT, WRITTEN OR GRAPHIC, ARE THE PROPERTY OF GREENWOOD & MOORE, INC. AND WERE PREPARED FOR USE WITH THE PROJECT DESCRIBED HEREIN. NO OTHER USE, INCLUDING BUT NOT LIMITED TO REPRODUCTION OR ASSIGNMENT TO THIRD PARTIES, WITHOUT THE WRITTEN PERMISSION OF GREENWOOD & MOORE, INC. IS PERMITTED.

THIS PLAT, DESIGN OR DRAWING SHALL NOT REPRODUCE THE SHAPE OF ANY BUILDING OR STRUCTURE. THE SHAPE OF ANY BUILDING OR STRUCTURE IS THE SOLE PROPERTY OF THE ARCHITECT OR DESIGNER OF SUCH BUILDING OR STRUCTURE. THE ARCHITECT OR DESIGNER HAS THE EXCLUSIVE RIGHT TO REPRODUCE SUCH BUILDING OR STRUCTURE FOR A PERIOD OF TWO YEARS FROM THE DATE OF FIRST PUBLICATION, UNLESS OTHERWISE AGREED TO IN WRITING BY THE ARCHITECT OR DESIGNER.

GREENWOOD & MOORE, INC.
Civil Engineers · Designers
Land Surveyors · Planners
3111 Castro Valley Blvd., Ste. 200, Castro Valley, California, 94546
Tel: 510-581-2772 Fax: 510-581-6913 www.greenwoodmoore.com

MISSION FUNERAL HOME
22297 MISSION BLVD.
HAYWARD, CA

ARBOR DETAIL & STUCCO WALL

REGISTERED PROFESSIONAL ENGINEER
JEFFREY R. MOORE
No. C042628
Exp. 03/31/2008
CIVIL
STATE OF CALIFORNIA

REVISIONS

PROJECT NO. 2007.031

DATE 04-23-07

SHEET NO. A2.0

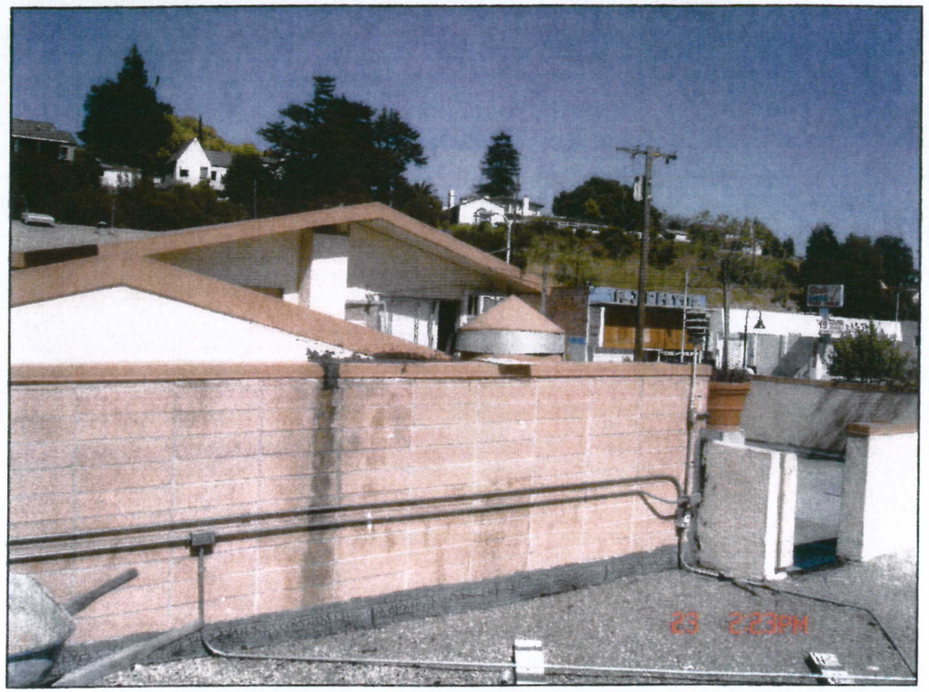

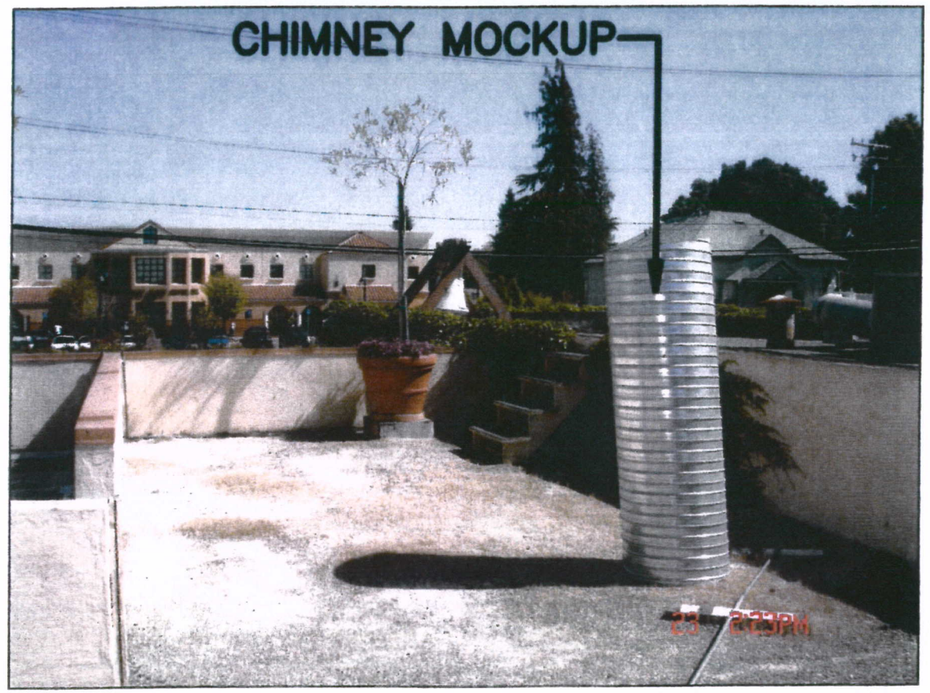

PHOTO SEQUENCE "A" – CHIMNEY MOCKUP ON ROOF, LOOKING SOUTHEAST

GREENWOOD & MOORE, INC.
CIVIL ENGINEERS • DESIGNERS • LAND SURVEYORS • PLANNERS
3111 CASTRO VALLEY BLVD., SUITE 200 CASTRO VALLEY CA 94546
TEL. (510) 581-2772 FAX (510) 581-6913

SCALE	DATE	JOB NO.
NOT TO SCALE	4-26-07	2007.031

MISSION FUNERAL HOME
22297 MISSION BLVD.
HAYWARD, CA

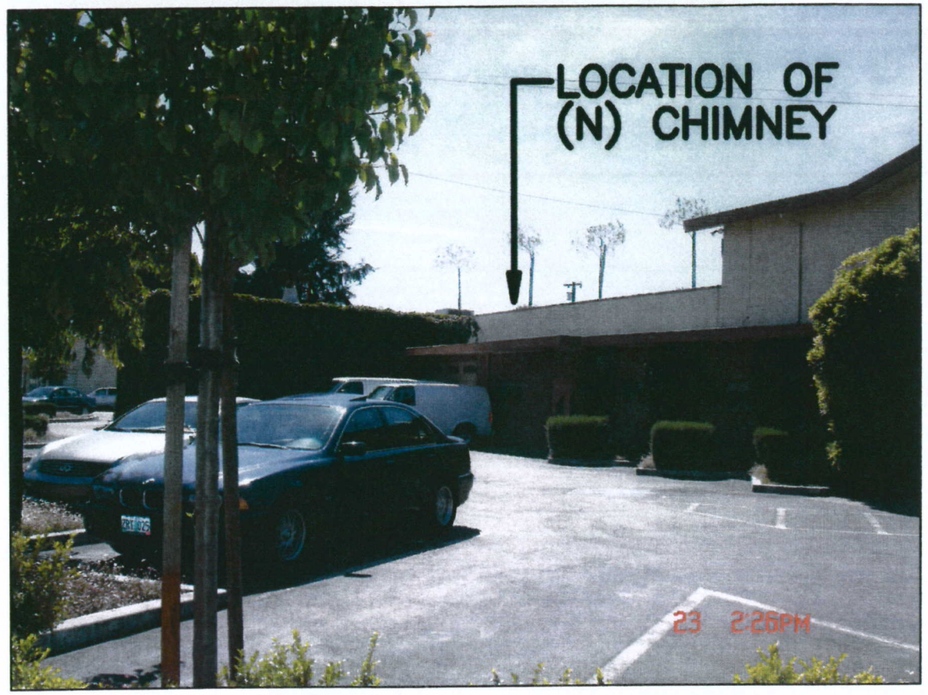

PHOTO SEQUENCE "B" – BUILDING FACADE FROM GRACE ST. & MISSION BLVD., LOOKING NORTHWEST

GREENWOOD & MOORE, INC.
CIVIL ENGINEERS • DESIGNERS • LAND SURVEYORS • PLANNERS
3111 CASTRO VALLEY BLVD., SUITE 200 CASTRO VALLEY CA 94546
TEL. (510) 581-2772 FAX (510) 581-6913

SCALE	DATE	JOB NO.
NOT TO SCALE	4-26-07	2007.031

MISSION FUNERAL HOME
22297 MISSION BLVD.
HAYWARD, CA

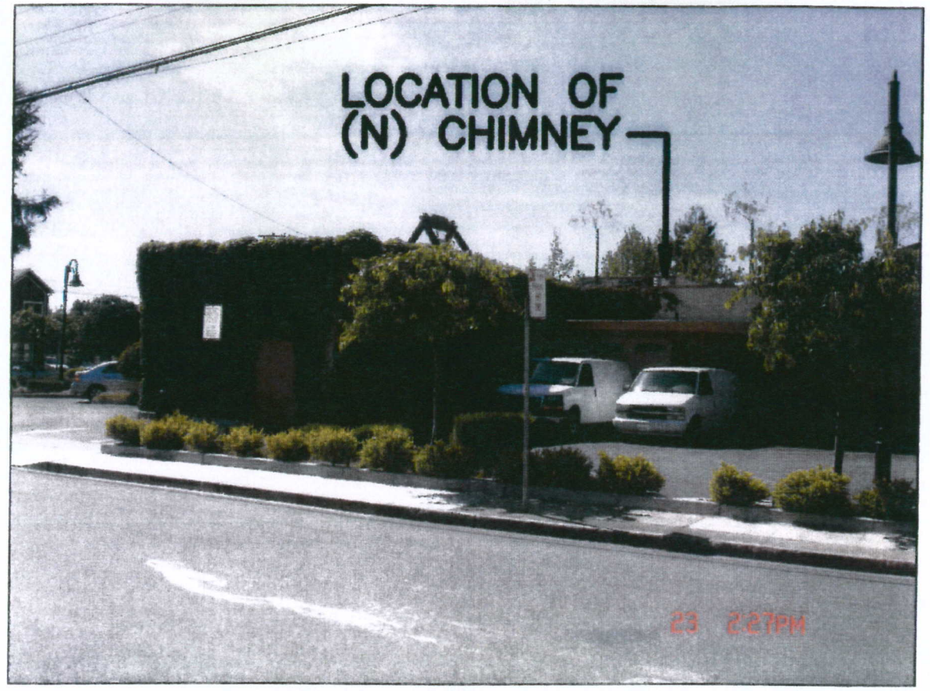

PHOTO SEQUENCE "C" – BUILDING FACADE FROM GRACE ST., LOOKING NORTHWEST

GREENWOOD & MOORE, INC.
CIVIL ENGINEERS • DESIGNERS • LAND SURVEYORS • PLANNERS
3111 CASTRO VALLEY BLVD., SUITE 200 CASTRO VALLEY CA 94546
TEL. (510) 581-2772 FAX (510) 581-6913

SCALE	DATE	JOB NO.
NOT TO SCALE	4-26-07	2007.031

MISSION FUNERAL HOME
22297 MISSION BLVD.
HAYWARD, CA