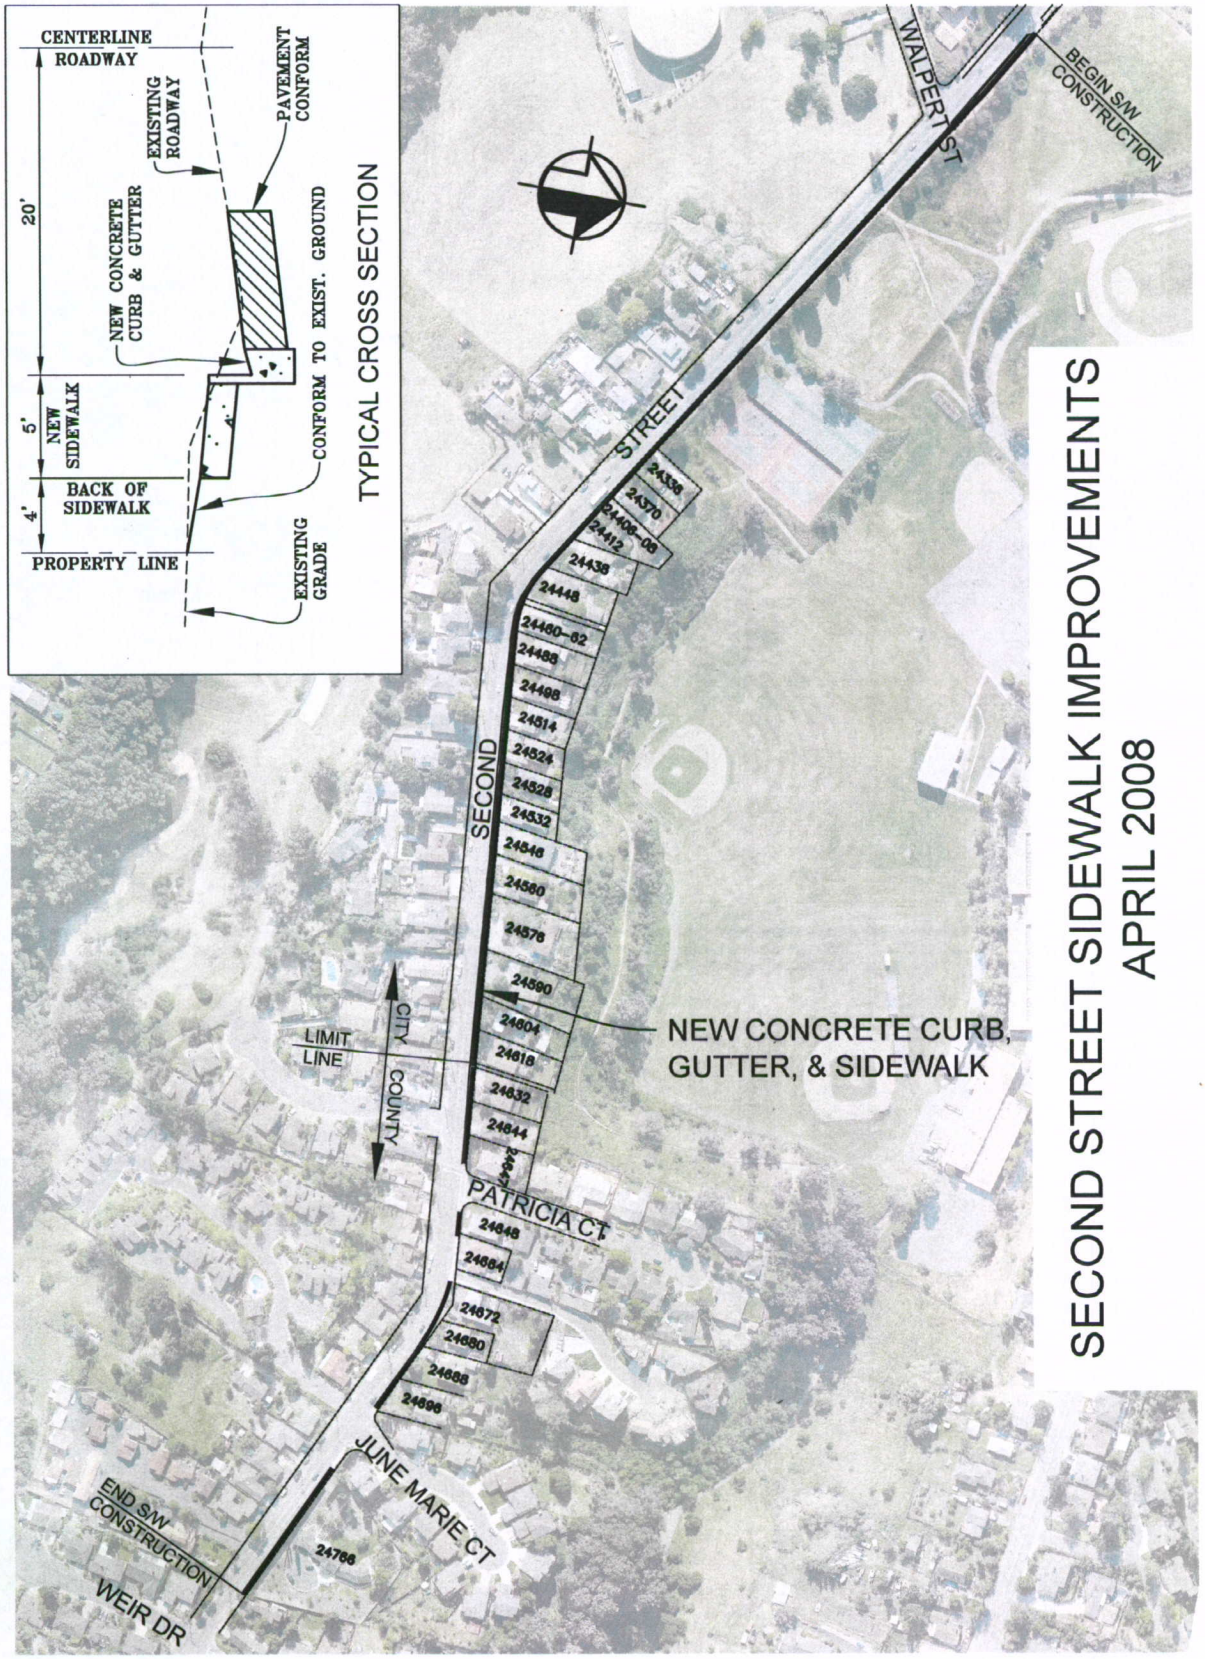
SECOND STREET SIDEWALK IMPROVEMENTS
APRIL 2008
TYPICAL CROSS SECTION
CENTERLINE ROADWAY
EXISTING ROADWAY
PAVEMENT CONFORM
20'
NEW CONCRETE CURB & GUTTER
5'
NEW SIDEWALK
BACK OF SIDEWALK
4'
PROPERTY LINE
CONFORM TO EXIST. GROUND
EXISTING GRADE
NEW CONCRETE CURB, GUTTER, & SIDEWALK
BEGIN S/W CONSTRUCTION
END S/W CONSTRUCTION
WALPERT ST
SECOND STREET
PATRICIA CT
JUNE MARIE CT
WEIR DR
LIMIT LINE
CITY
COUNTY
24336
24370
24406-08
24412
24438
24448
24460-62
24488
24498
24514
24524
24528
24532
24546
24560
24576
24590
24604
24618
24632
24644
24648
24664
24672
24680
24688
24696
24766

Exhibit A