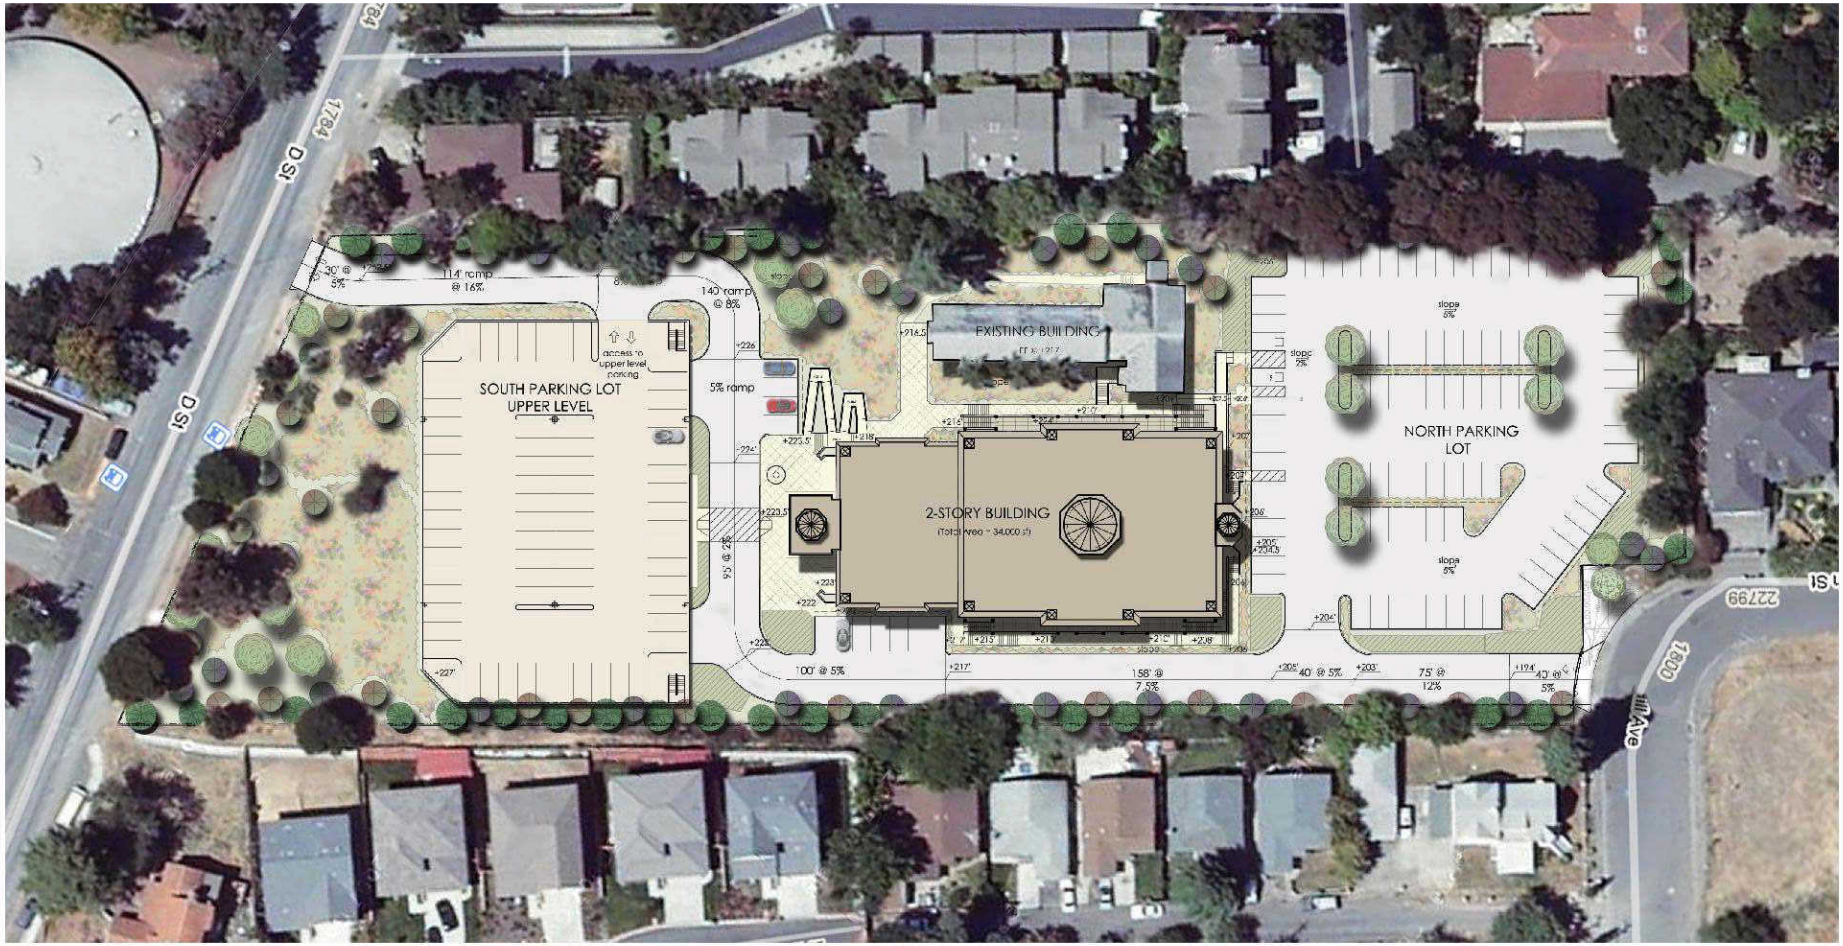

Superimposed Proposed Site Plan

ALL IDEAS, DESIGN, ARRANGEMENTS AND PLANS INDICATED OR REPRESENTED BY THIS DRAWING ARE OWNED BY AND THE PROPERTY OF BKBC ARCHITECTS INC., AND WERE CREATED, EVOLVED AND DEVELOPED FOR USE ON, AND IN CONNECTION WITH THIS PROJECT. NONE OF SUCH IDEAS, DESIGN ARRANGEMENTS OF PLANS SHALL BE USED BY OR DISCLOSED TO ANY PERSON, FIRM OR CORPORATION FOR ANY PURPOSE WHATSOEVER WITHOUT THE WRITTEN PERMISSION OF BKBC ARCHITECTS INC. FILING THESE DRAWINGS OR SPECIFICATIONS WITH ANY PUBLIC AGENCY IS NOT A PUBLICATION OF SAME. NO COPYING, REPRODUCTION OR USE THEREOF IS PERMISSIBLE WITHOUT THE CONSENT OF BKBC ARCHITECTS INC.

BKBC ARCHITECTS INC.
1371 OAKLAND BLVD. SUITE 101
WALNUT CREEK, CA 94596
TEL. 925.930.9700 FAX 925.930.9389

SIKH TEMPLE

1805 HILL AVE. HAYWARD, CA 94541

GURU GRANTH SAHIB FOUNDATION INC.
1805 HILL AVE. HAYWARD, CA 94541
TEL. 510.889.1661 FAX 510.889.1750

SEAL:

ISSUES:
6/6/08
10/23/08
11/26/08
12/10/08
1/12/09

PROJECT NUMBER: J-06-15
DRAWN: C.F. CHECKED: PS
DATE: 3/18/08
SCALE: 1" = 60' 0"
TITLE:

DRAWING NO:
Gs-21h