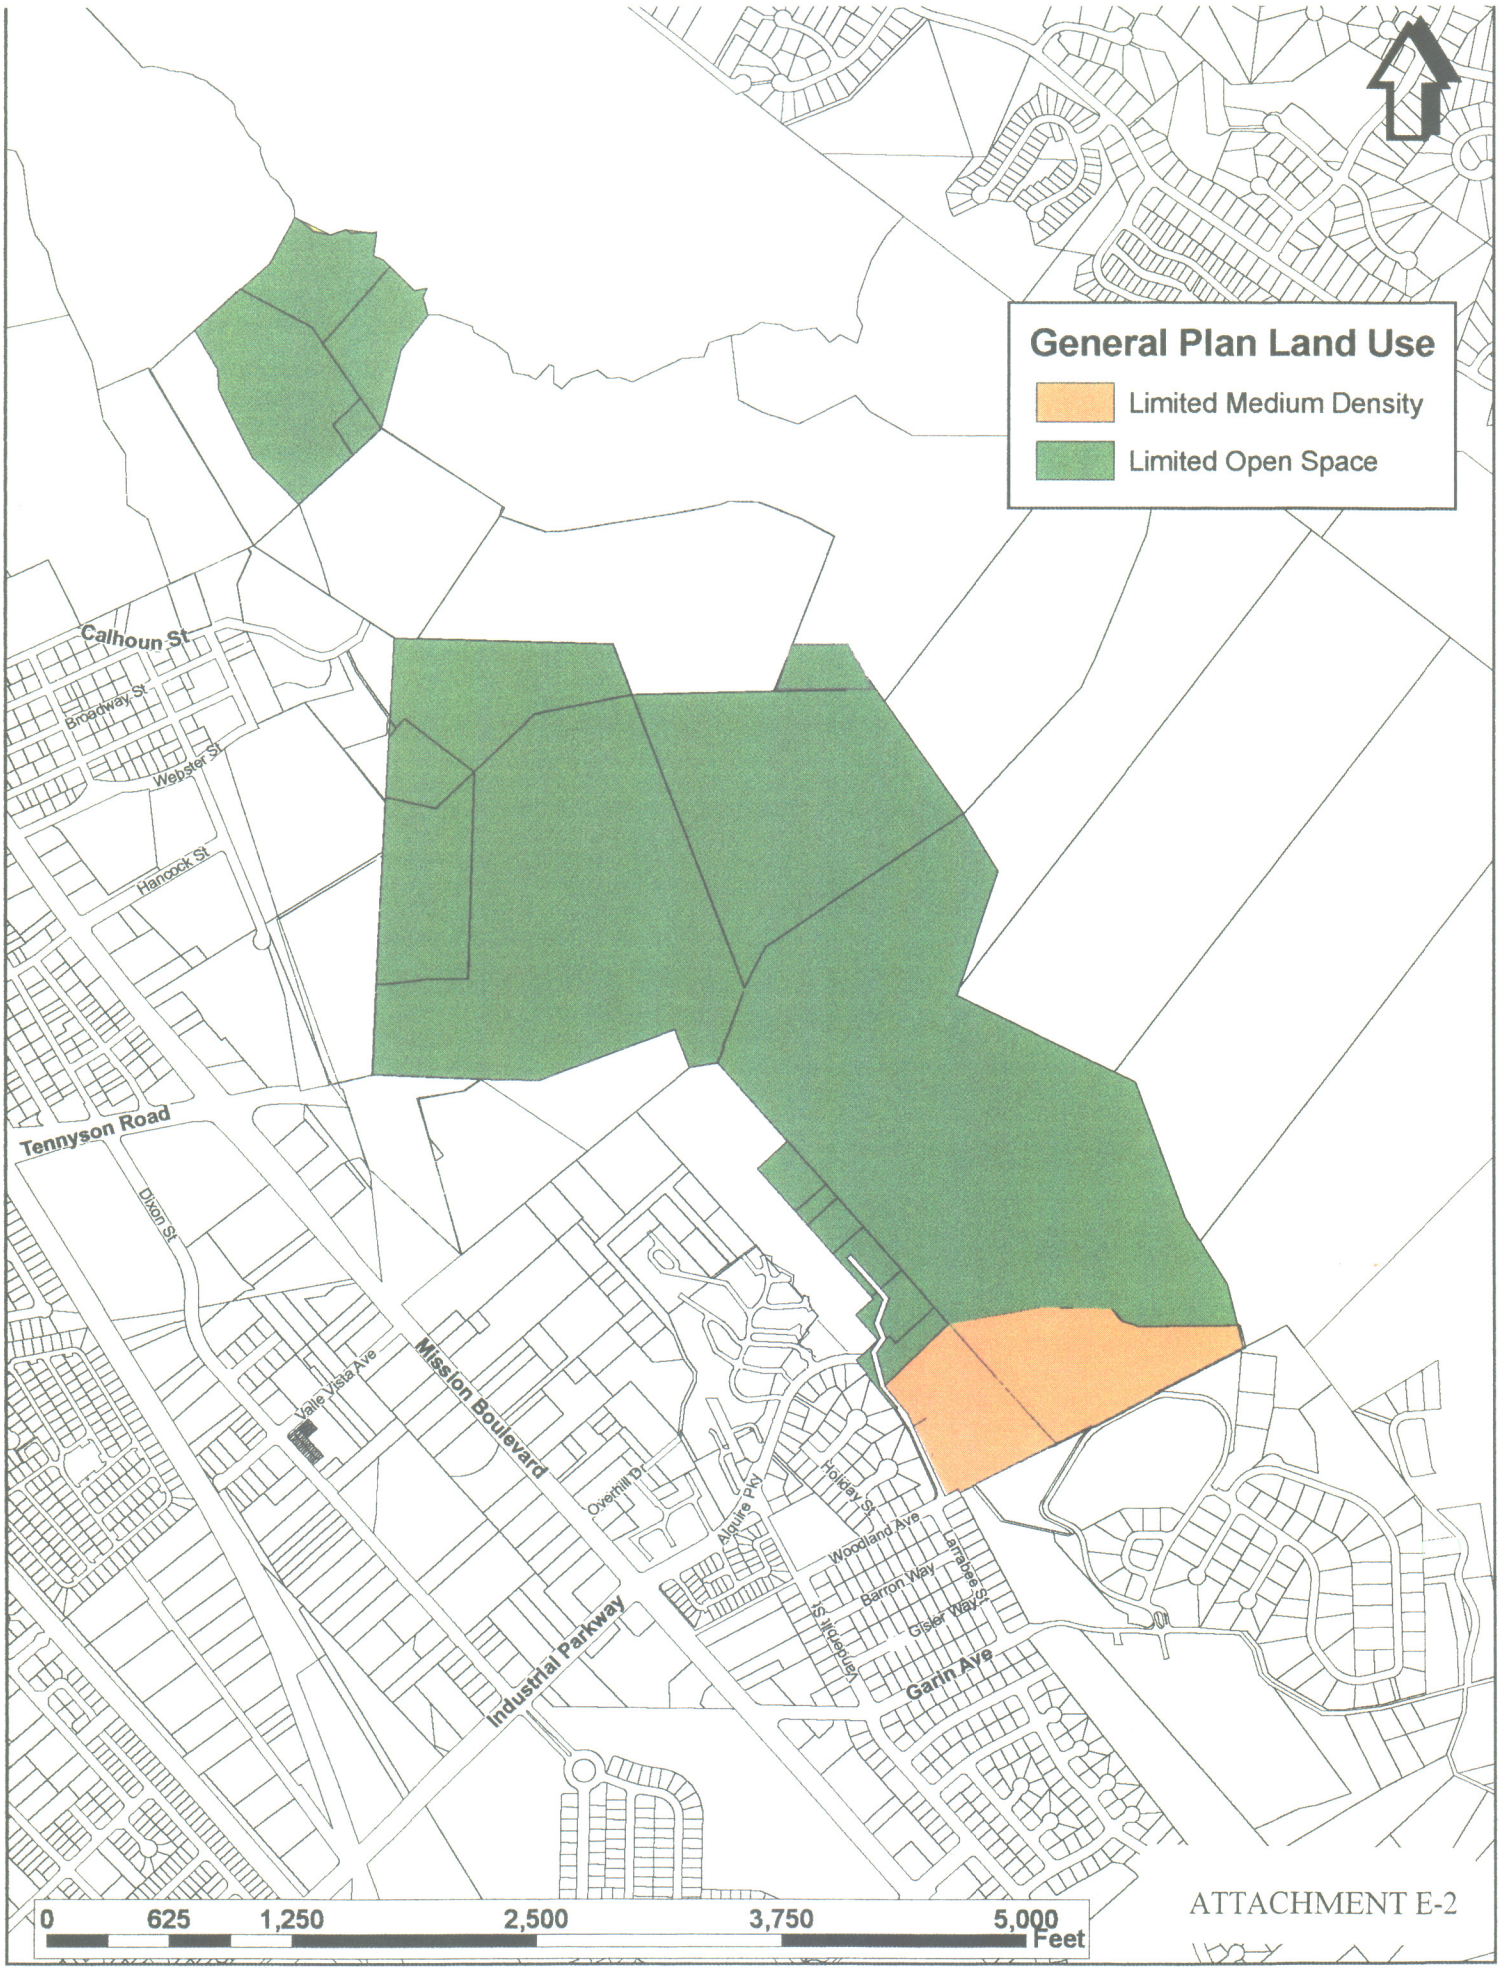

ATTACHMENT E-2