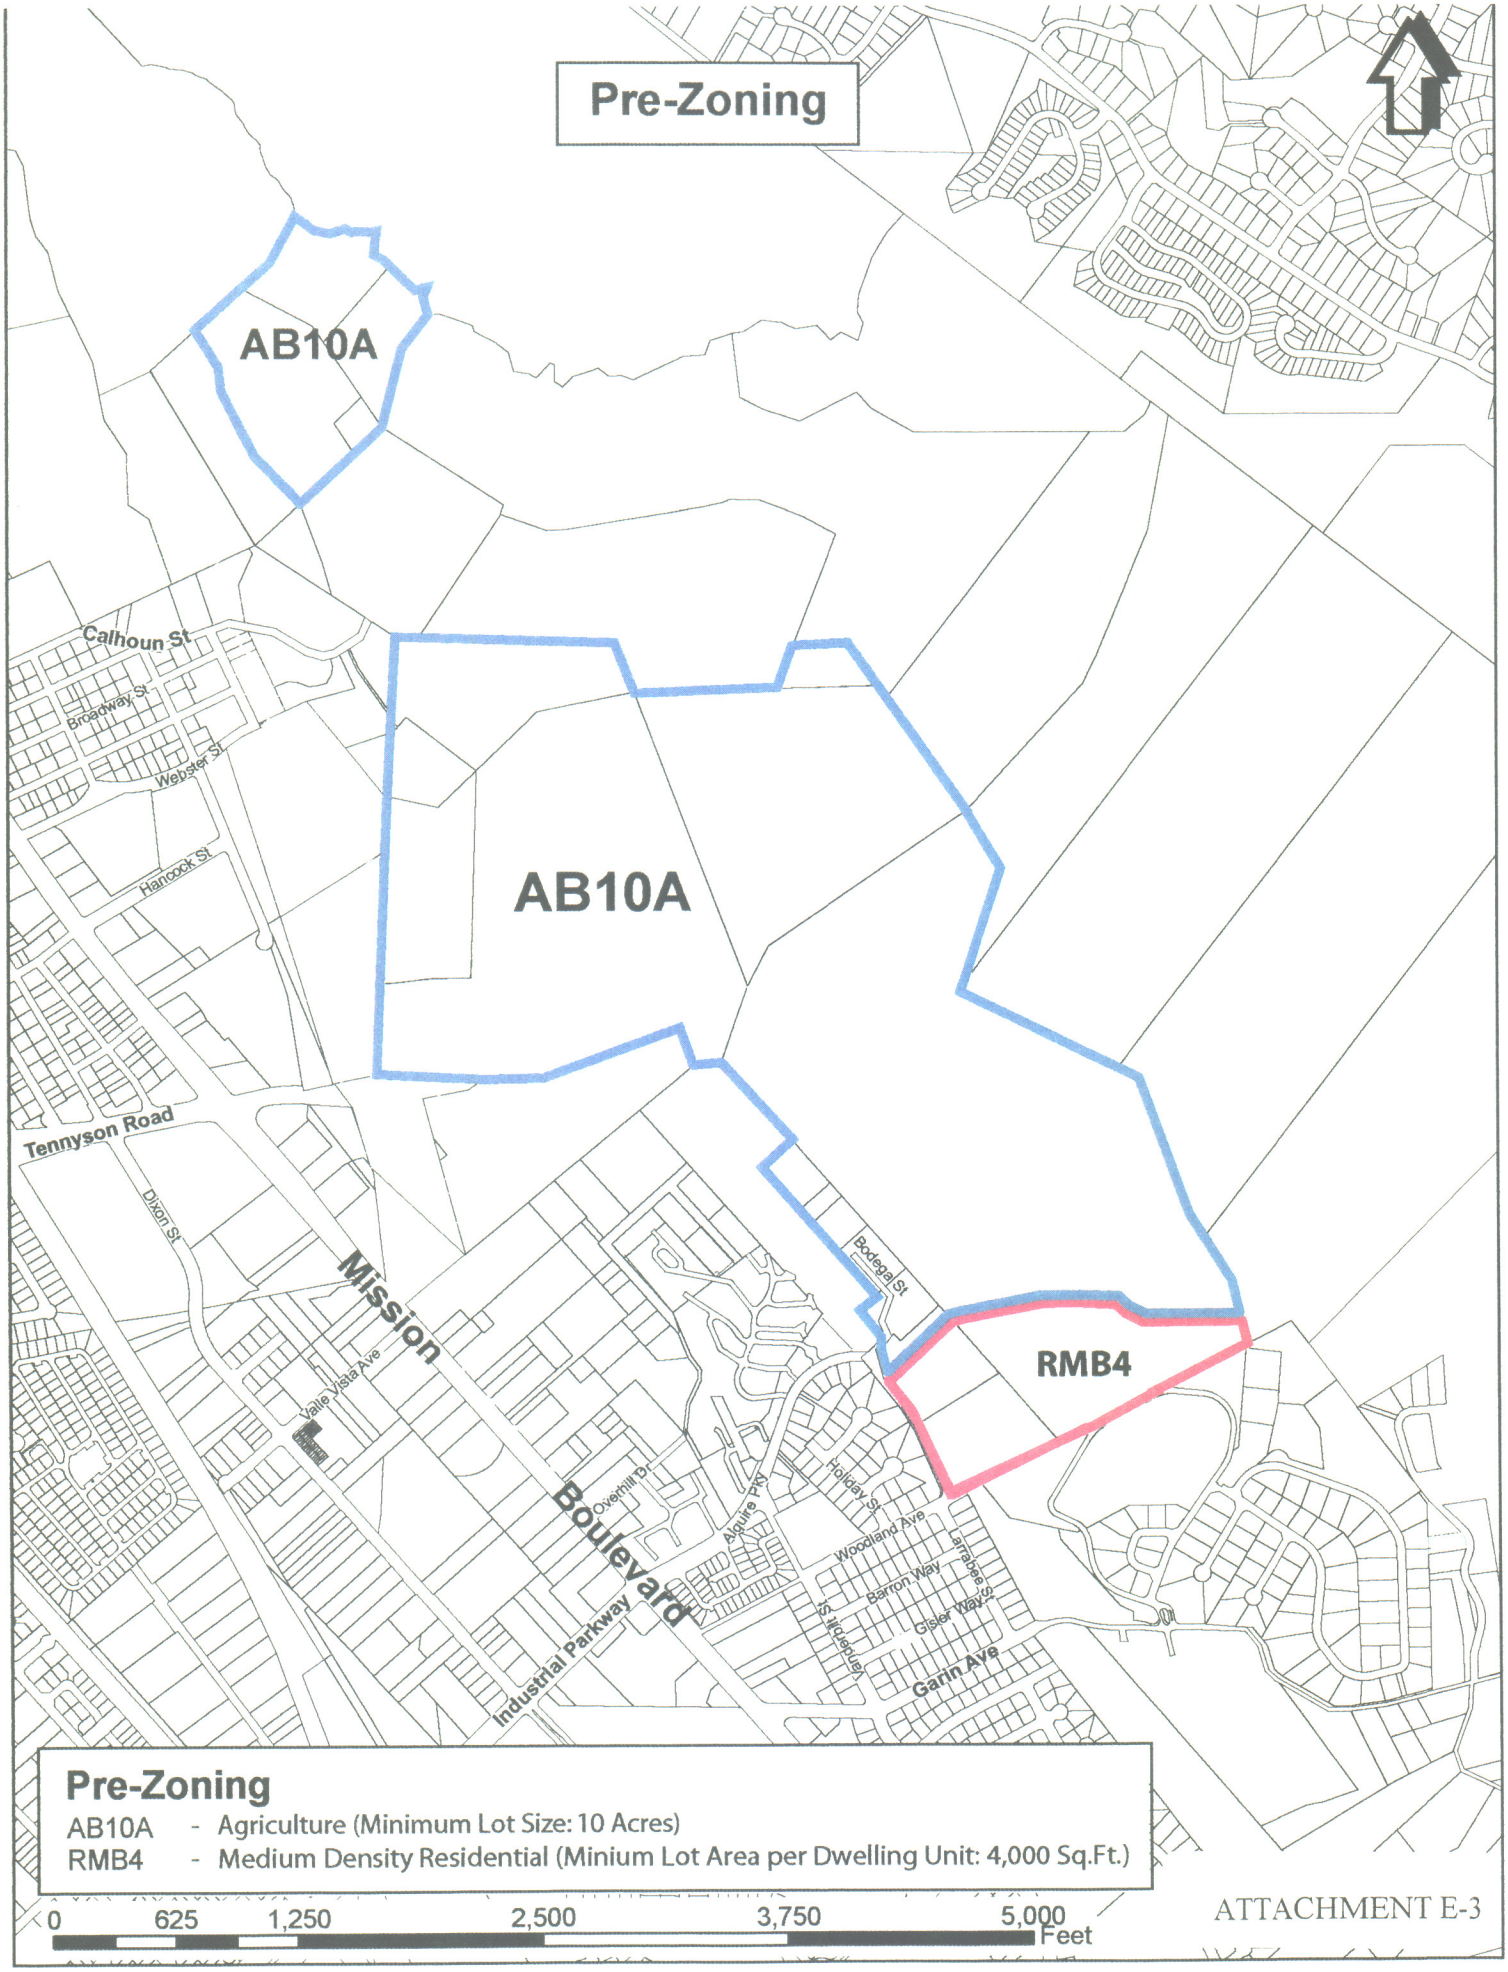

ATTACHMENT E-3