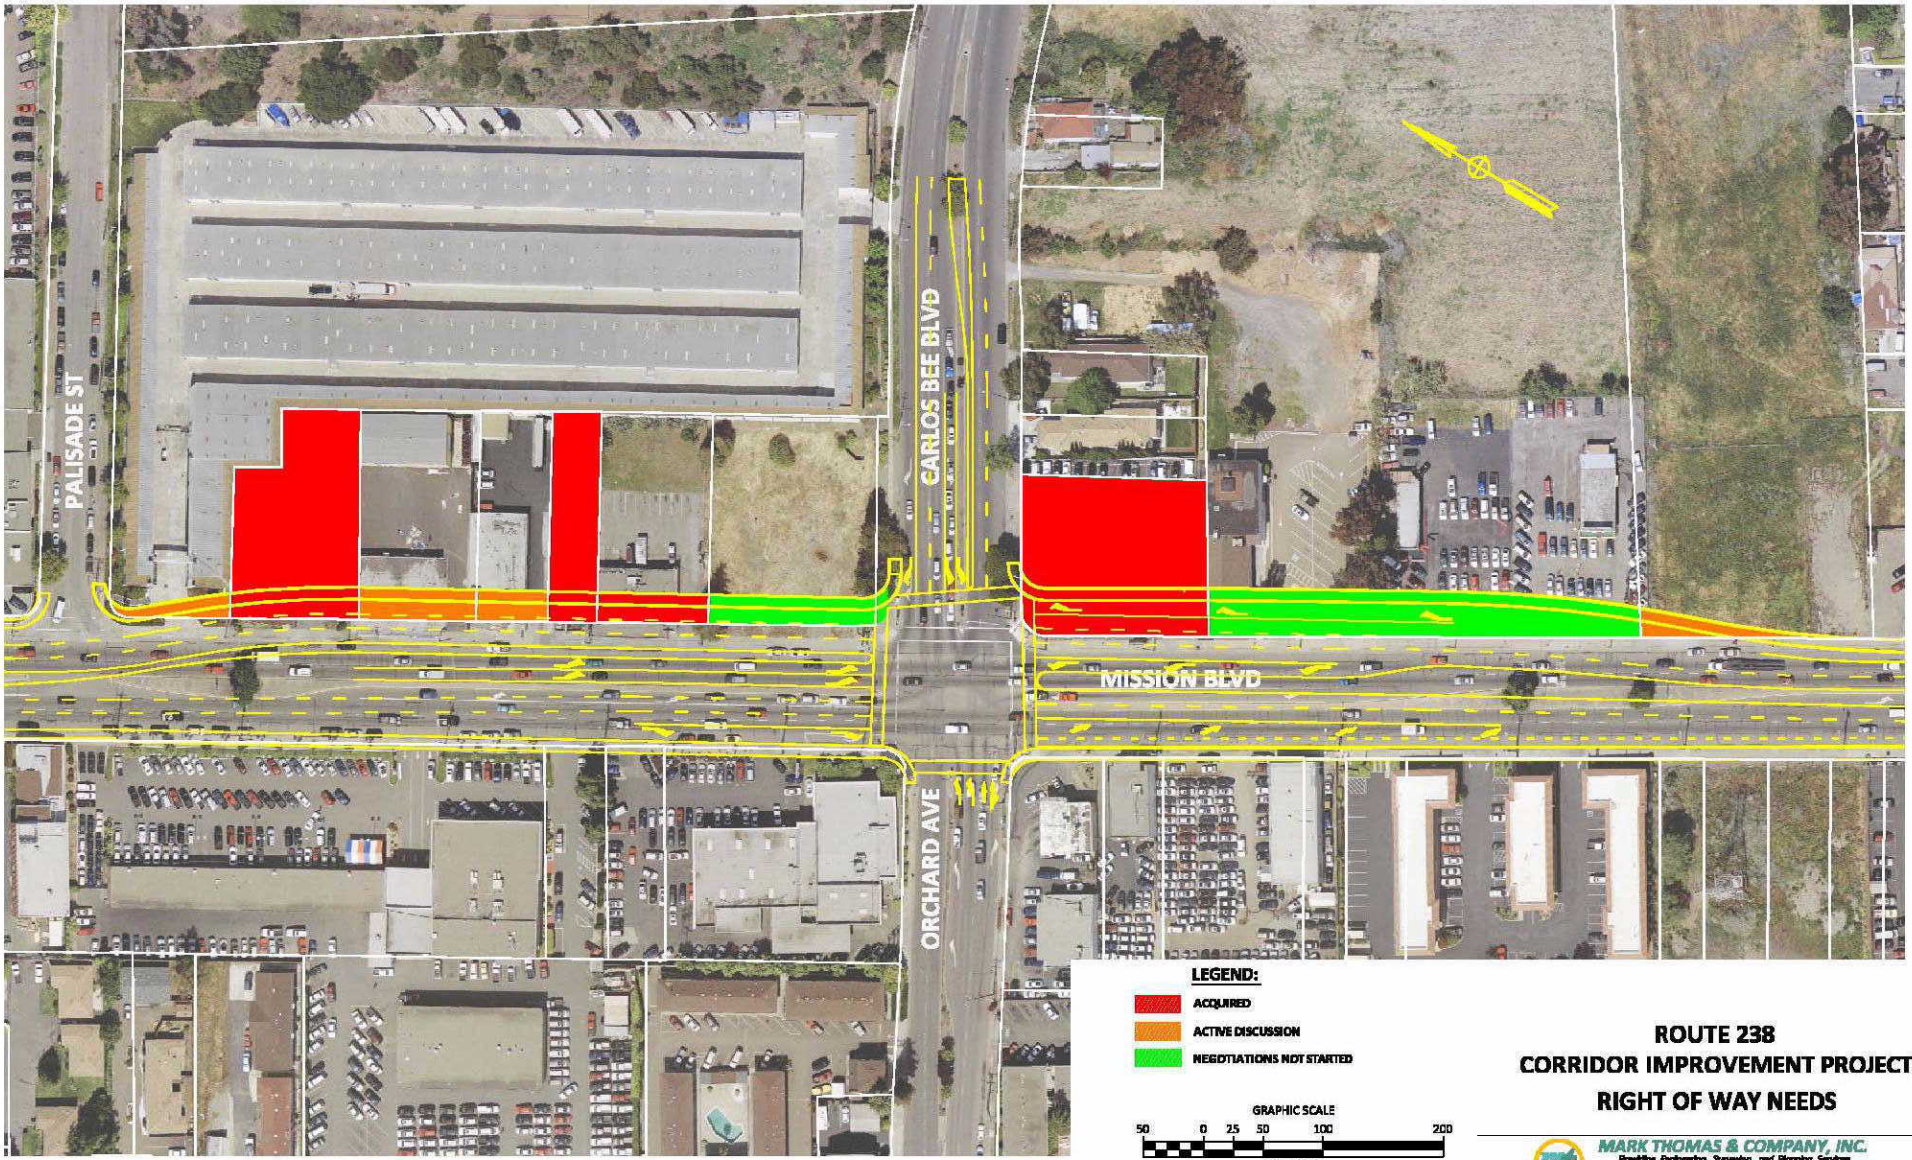

LEGEND:

- ACQUIRED
- ACTIVE DISCUSSION
- NEGOTIATIONS NOT STARTED

GRAPHIC SCALE

50 0 25 50 100 200

(IN FEET)
1 inch = 100 ft.

ROUTE 238
CORRIDOR IMPROVEMENT PROJECT
RIGHT OF WAY NEEDS

MARK THOMAS & COMPANY, INC.
Providing Engineering, Surveying, and Planning Services
5000 HOPYARD ROAD, SUITE 315
PLEASANTON, CA 94588 (925) 417-8000

EXHIBIT A-4