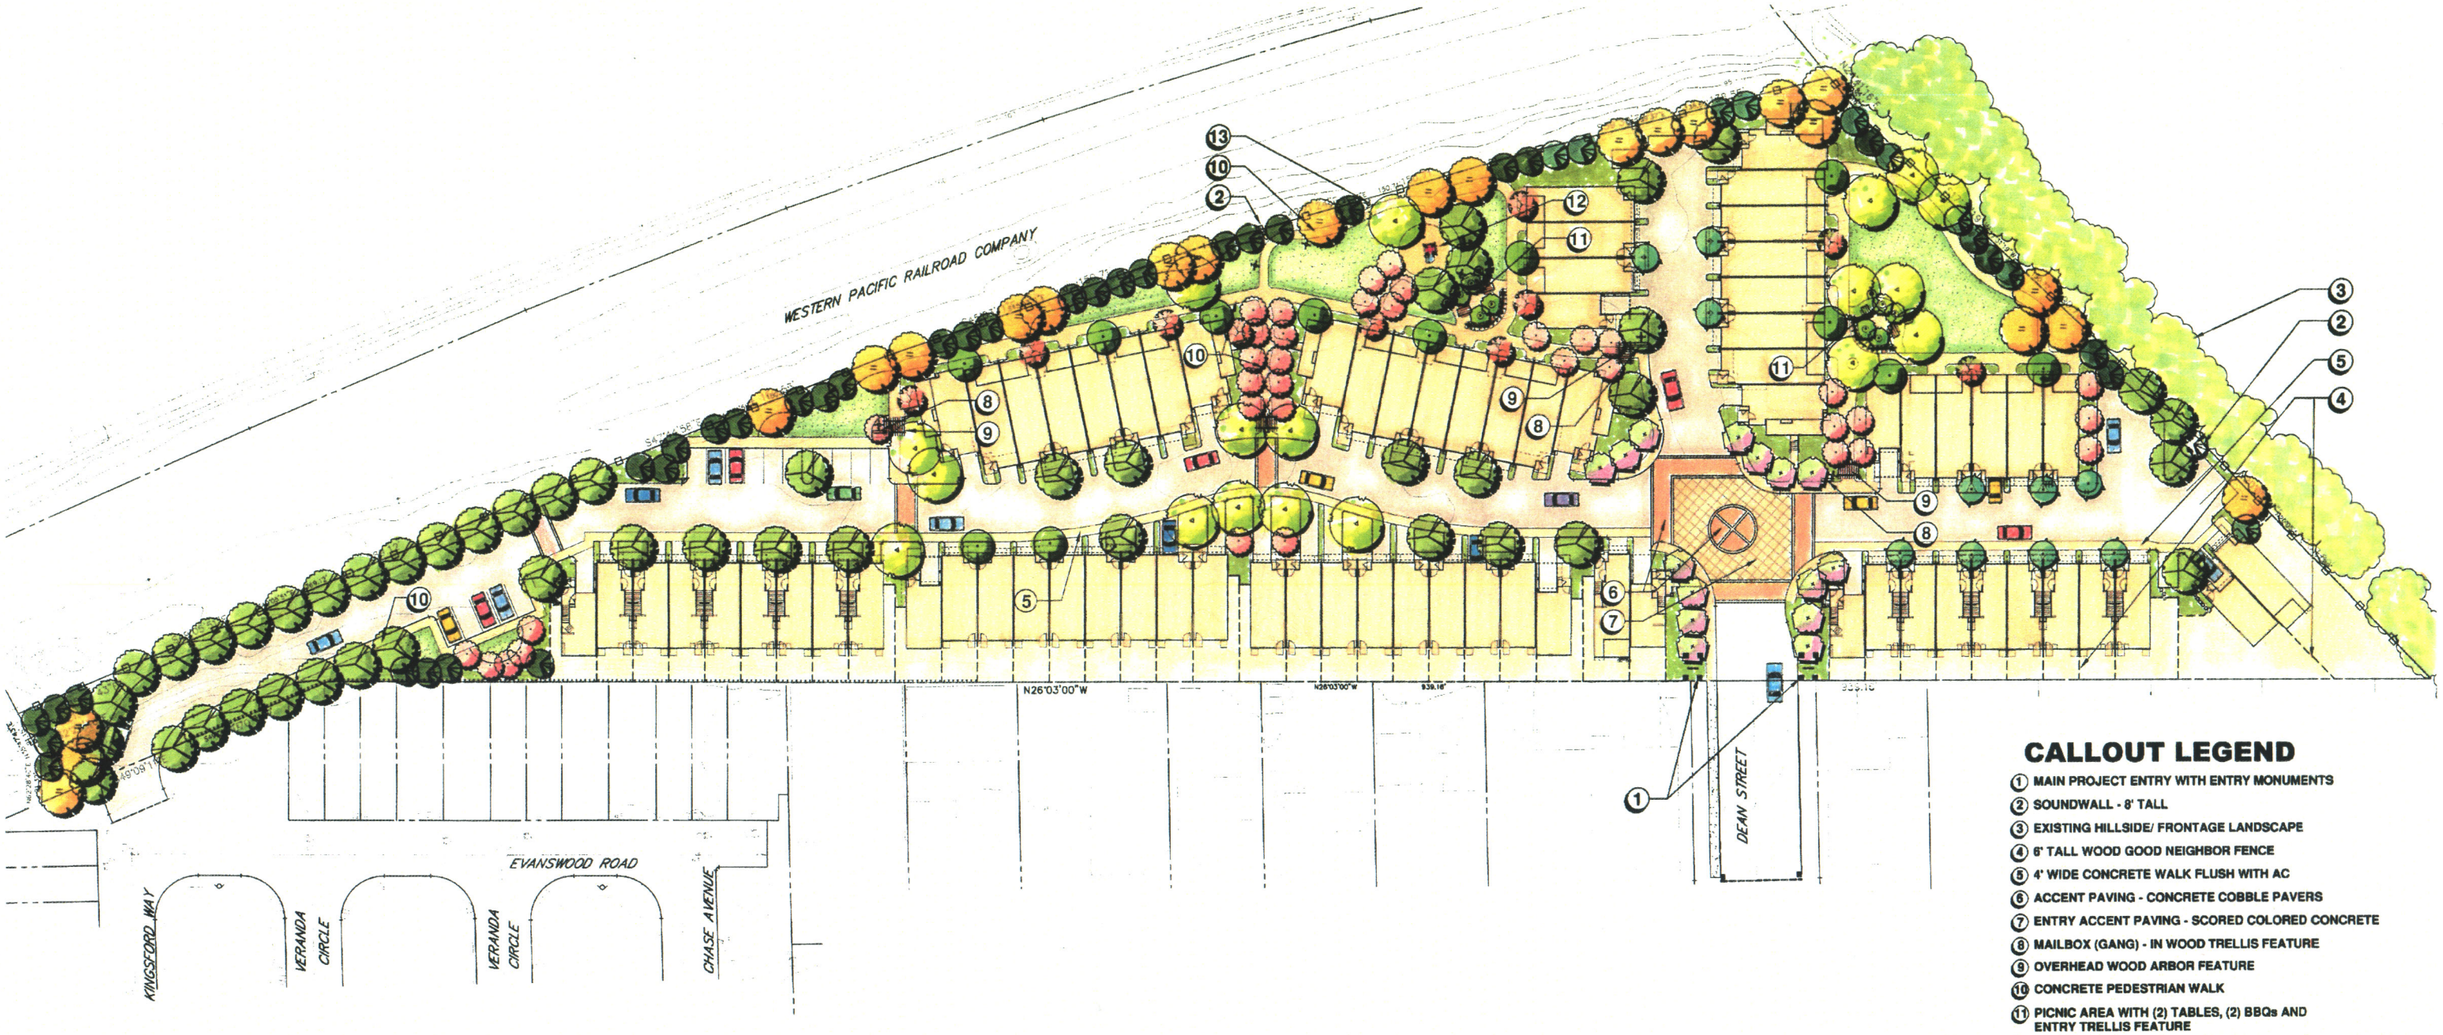

CALLOUT LEGEND

1. MAIN PROJECT ENTRY WITH ENTRY MONUMENTS
2. SOUNDWALL - 8' TALL
3. EXISTING HILLSIDE/ FRONTAGE LANDSCAPE
4. 6' TALL WOOD GOOD NEIGHBOR FENCE
5. 4' WIDE CONCRETE WALK FLUSH WITH AC
6. ACCENT PAVING - CONCRETE COBBLE PAVERS
7. ENTRY ACCENT PAVING - SCORED COLORED CONCRETE
8. MAILBOX (GANG) - IN WOOD TRELLIS FEATURE
9. OVERHEAD WOOD ARBOR FEATURE
10. CONCRETE PEDESTRIAN WALK
11. PICNIC AREA WITH (2) TABLES, (2) BBQs AND ENTRY TRELLIS FEATURE
12. TOT LOT (FOR AGES 2-5) WITH BENCH
13. 12' TALL PEDESTRIAN PATH LIGHT

TREE LEGEND

BOTANICAL NAME	COMMON NAME	SIZE
LAGERSTROEMIA I. 'MUSKOGEE'	CRAPE MYRTLE	24" BOX
PRUNUS C. 'KRAUTER VESUVIUS'	FLOWERING PLUM TREE	15 GALLON
PYRUS CALERYANA 'ARISTOCRAT'	ARISTOCRAT FLOWERING PEAR	15 GALLON
ACER RUBRUM X 'BOWHALL'	SCARLET MAPLE _NARROW	15 GALLON
SEQUOIA SEMPERVIRENS	COAST REDWOOD	15 GALLON
SAPIUM SEBIFERUM	CHINESE TALLOW TREE	24" BOX
PYRUS CALERYANA 'CHANTICLEER'	CHANTICLEER FLOWERING PEAR	15 GALLON
ACER PALMATUM 'BLOODGOOD'	BLOODGOOD JAP. MAPLE	24" BOX
ROBINIA x 'PURPLE ROBE'	PURPLE ROBE IDAHO LOCUST	24" BOX

SHRUB LEGEND

	BOTANICAL NAME	COMMON NAME	SIZE
***	FEIJOA SELLOWIANA	PINEAPPLE GUAVA	5 GALLON
	PHOTINIA FRASERI	RED PHOTINIA	5 GALLON
	PITTOSPORUM EUGENIOIDES	NCN	5 GALLON
	BUDDLEIA DAVIDII	BUTTERFLY BUSH	5 GALLON
	ERIGERON KARVINSKIANUS	SANTA BARBARA DAISY	1 GALLON
	ESCALLONIA COMPACTA	COMPACT ESCALLONIA	5 GALLON
***	GREVILLEA	GREVILLEA	5 GALLON
	ERIOBOTRYA DEFLIEXA	BRONZE LOQUAT	5 GALLON
	HEMEROCALLIS HYBRID (EVERGREEN)	DAYLILY	1 GALLON
	ROSA 'ICEBERG'	WHITE SHRUB ROSE	5 GALLON
	LIRIOPE MUSCARI 'SILVERY SUNPROOF'	BIG BLUE LILY TURF	1 GALLON
***	LEPTOSPERMUM S. 'RUBY GLOW'	RED NEW ZEALAND TEA TREE	5 GALLON
***	RAPHIOLEPIS I. 'CLARA'	WHITE RHAPHIOLEPIS	5 GALLON
	LAVENDULA X INTERMEDIA 'PROVENCE'	LAVENDER-PROVENCE	5 GALLON
***	HETEROMELES ARBUTIFOLIA	TOYON	5 GALLON
	NANDINA DOMESTICA 'FIRE POWER'	COMPACT HEAVENLY BAMBOO	5 GALLON
	NANDINA DOMESTICA	HEAVENLY BAMBOO	5 GALLON
	VIBURNUM TINUS 'SPRING BOUQUET'	SPRING BOUQUET VIBURNUM	5 GALLON
	MAHONIA AQUIFOLIUM	OREGON GRAPE	5 GALLON
***	STACHYS BYZANTINA	LAMBS EARS	1 GALLON
	PITTOSPORUM T. 'VARIEGATA'	VARIEGATED PITTOSPORUM	5 GALLON
***	SALVIA LEUCANTHA	MEXICAN BUSH SAGE	5 GALLON
***	ROSMARINUS O. 'TUSCAN BLUE'	TUSCANY ROSEMARY	5 GALLON

SHRUB LEGEND CONTINUED

	BOTANICAL NAME	COMMON NAME	SIZE
	DIETES BICOLOR	YELLOW FORTNIGHT LILY	1 GALLON
	DIETES VEGETA	FORTNIGHT LILY	5 GALLON
***	SALVIA CLEVELANDII	CLEVELAND SAGE	5 GALLON
	AGAPANTHUS AFRICANUS	LILY-OF-THE-NILE	1 GALLON
	AGAPAN. 'RANCHO WHITE' / 'PETER PAN'	DWARF LILY-OF-THE-NILE	1 GALLON
	TRACHELOSPERMUM JASMINOIDES	STAR JASMINE	1 GALLON
***	ZAUSCHNERIA	CALIFORNIA FUCHSIA	5 GALLON
***	ACHILLEA MILLEFOLIUM	COMMON YARROW	1 GALLON
***	HEUCHERA SANGUINEA	CORAL BELLS	5 GALLON
***	MUHLENBERGIA RIGENS	DEER GRASS	1 GALLON
	COLEONEMA PULCHRUM	PINK BREATH OF HEAVEN	5 GALLON
	LIGUSTRUM J. 'TEXANUM'	TEXAS PRIVET	5 GALLON
	LANTANA M. 'LAVENDER SWIRL'	CREEPING LANTANA	1 GALLON
	LAVATERA MARITIMA	TREE MALLOW	5 GALLON
***	MYRTUS COMMUNIS	MYRTLE	5 GALLON
***	PENNISETUM S. 'RUBRUM'	RUBRUM FOUNTAIN GRASS	5 GALLON
***	PHORMIUM T. 'MAORI QUEEN'	HYBRID FLAX	5 GALLON
***	PHORMIUM 'T. 'TOM THUMB'	HYBRID DWARF FLAX	1 GALLON
	TULBAGHIA VIOLACEA 'VARIEGATA'	VARIEGATED SOCIETY GARLIC	1 GALLON
	WESTRINGEA F. 'MORNING LIGHT'	NCN	5 GALLON
	DWARF TALL FESCUE	TURF	SOD

*** DENOTES DROUGHT TOLERANT PLANT

VINE LEGEND

BOTANICAL NAME	COMMON NAME	SIZE
CLEMATIS ARMANDII	EVERGREEN CLEMATIS	15 GALLON
DISTICTUS BUCCINATORIA	BLOOD-RED TRUMPET VINE	15 GALLON
BOUGAINVILLEA 'BARBARA KARST'	BOUGAINVILLEA 'BARBARA KARST'	5 GALLON
JASMINUM POLYANTHUM	PINK JASMINE	5 GALLON
SOLANUM JASMINOIDES	POTATO VINE	5 GALLON
GELSEMIUM SEMPERVIRENS	CAROLINA JESSAMINE	5 GALLON
WISTERIA SINENSIS	CHINESE WISTERIA	5 GALLON

GENERAL NOTES:

TREES LISTED WITHIN THE PROPOSED PLANT PALETTE WERE SELECTED BASED ON APPROPRIATENESS FOR SUNSET ZONE 15/17 (IN WHICH THE SITE IS LOCATED) AND SHALL BE A MIN. 15 GALLON SIZE

ALL IMPROVED LANDSCAPE AREAS SHALL BE IRRIGATED BY MEANS OF AUTOMATIC CONTROLLED ELECTRONIC IRRIGATION SYSTEM.

ALL PROPOSED LANDSCAPE AREAS SHALL BE MAINTAINED BY AN HOA.

LOCATION AND NUMBER OF PROPOSED TREES IS SUBJECT TO CHANGE BASED ON FINAL UTILITY LOCATION

SEE SHEET L-2 FOR PRELIMINARY DETAILS

NORTH

0 30 60 120

PRELIMINARY LANDSCAPE PLAN

GRAND TERRACE II

HAYWARD, CALIFORNIA

APRIL 15, 2003

vanderToolen associates
LANDSCAPE ARCHITECTS
540 Franklin Street
Napa CA 94559-2616
tel: 707 224 2320
fax: 707 224 0621
vta@vtanapa.com
1812 J Street, Suite 03
Sacramento, CA 95814
tel: 916 445 7915
fax: 916 445 7921

L-1