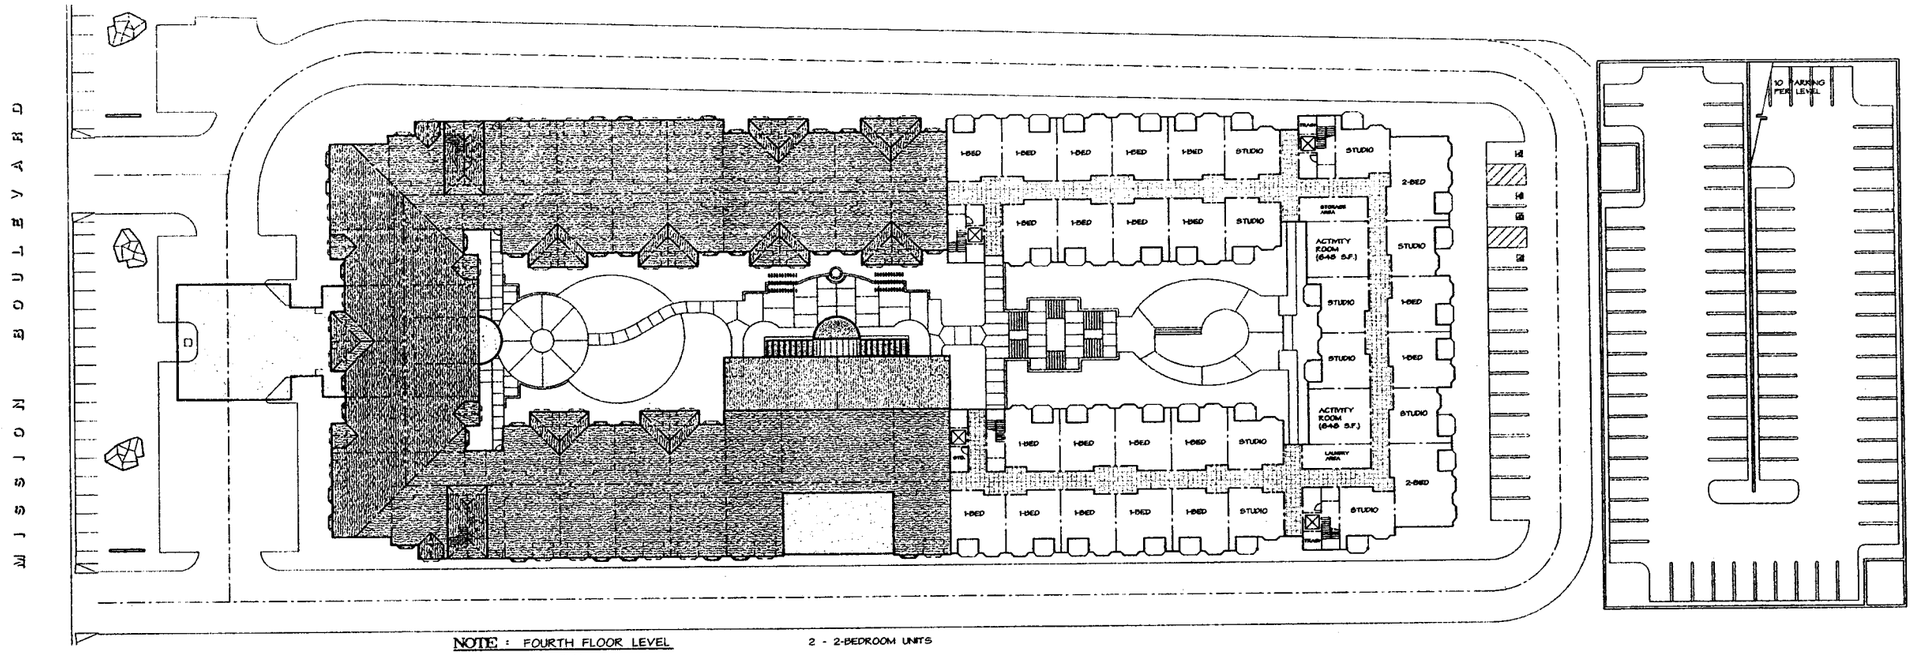

NOTE : FOURTH FLOOR LEVEL

OUTSIDE ACTIVITY/ LANDSCAPE AREA : ----------

INSIDE ACTIVITY AREA : 1,296.00 S.F.

2 - 2-BEDROOM UNITS
20 - 1-BEDROOM UNITS
10 - STUDIO UNITS

FOURTH LEVEL FLOOR PLAN (B)

SCALE : 1" = 30'-0"

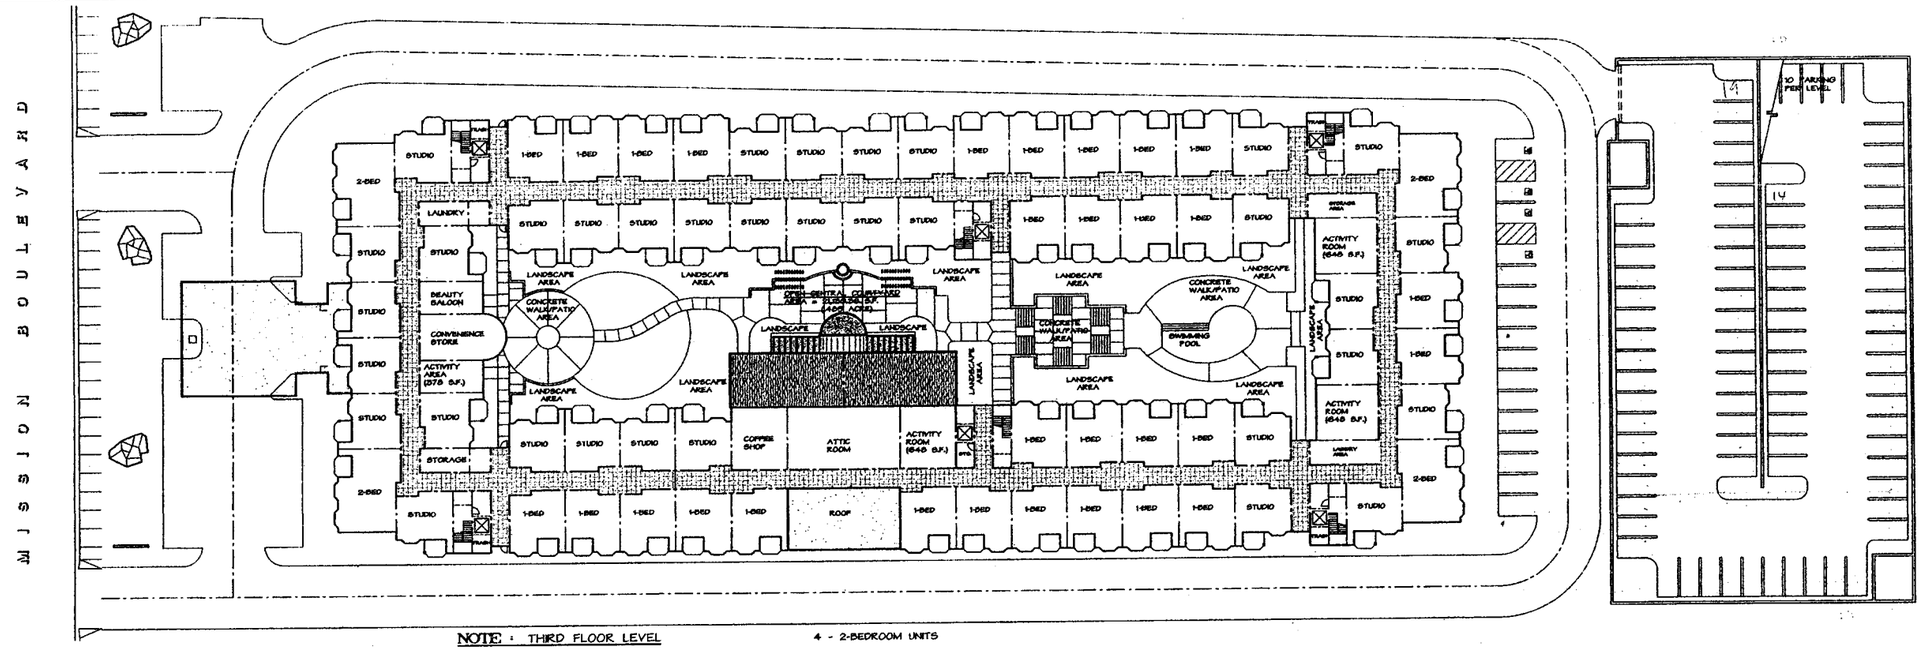

NOTE : THIRD FLOOR LEVEL

OUTSIDE ACTIVITY/ LANDSCAPE AREA : ----------

INSIDE ACTIVITY AREA : 2,322.00 S.F.

4 - 2-BEDROOM UNITS
30 - 1-BEDROOM UNITS
33 - STUDIO UNITS

THIRD LEVEL FLOOR PLAN (A)

SCALE : 1" = 30'-0"

REVISIONS

PROJECT NAME:
VALLE VISTA RETIREMENT COMMUNITY
LIVERMORE ACRES INCORPORATED
29229 MISSION BOULEVARD HAYWARD, CA.

SHEET TITLE:
THIRD & FOURTH LEVEL FLOOR PLANS

DATE 02/04/02 | DRAWN BY: C-PL LSC | JOB NUMBER: 0046

SIGNATURE

© 2002 BERNIE YOSHINO & ASSOCIATES

YOSHINO/SHAW & ASSOCIATES
A I A ARCHITECTS
1016 N. GOLDEN STATE BLVD
TURLOCK, CALIFORNIA 95380
PHONE (209) 667-2603
FAX # (209) 667-2604

SHEET NO.
A-1.2