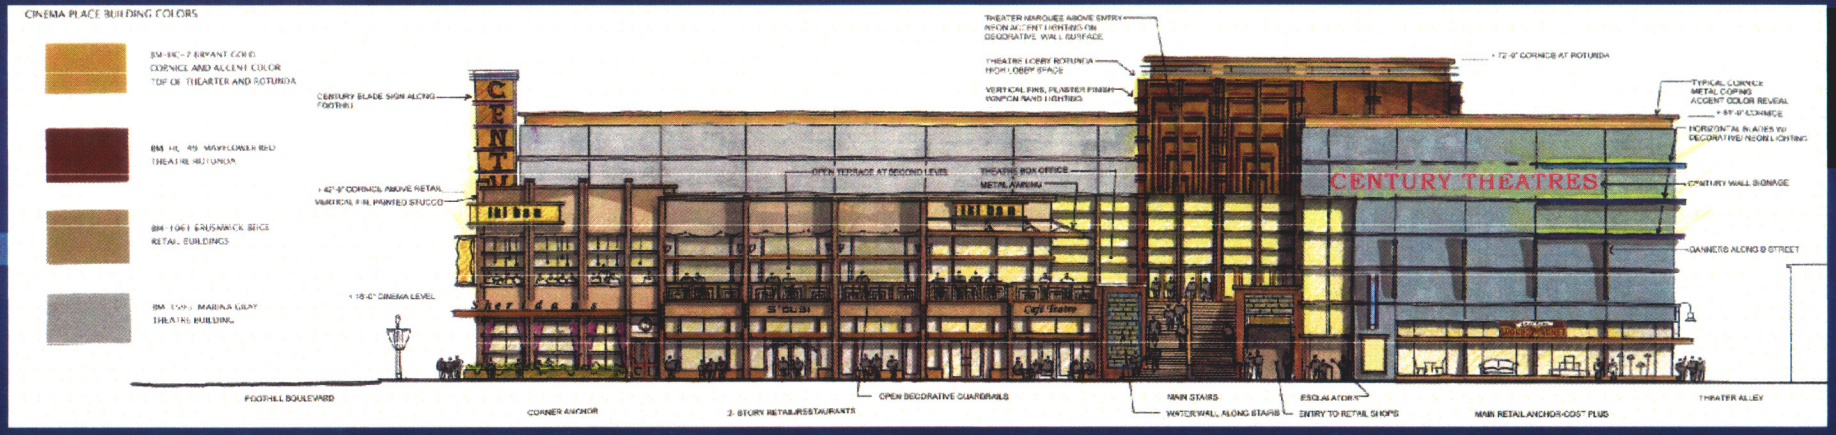Cinema Place
B Street Elevation