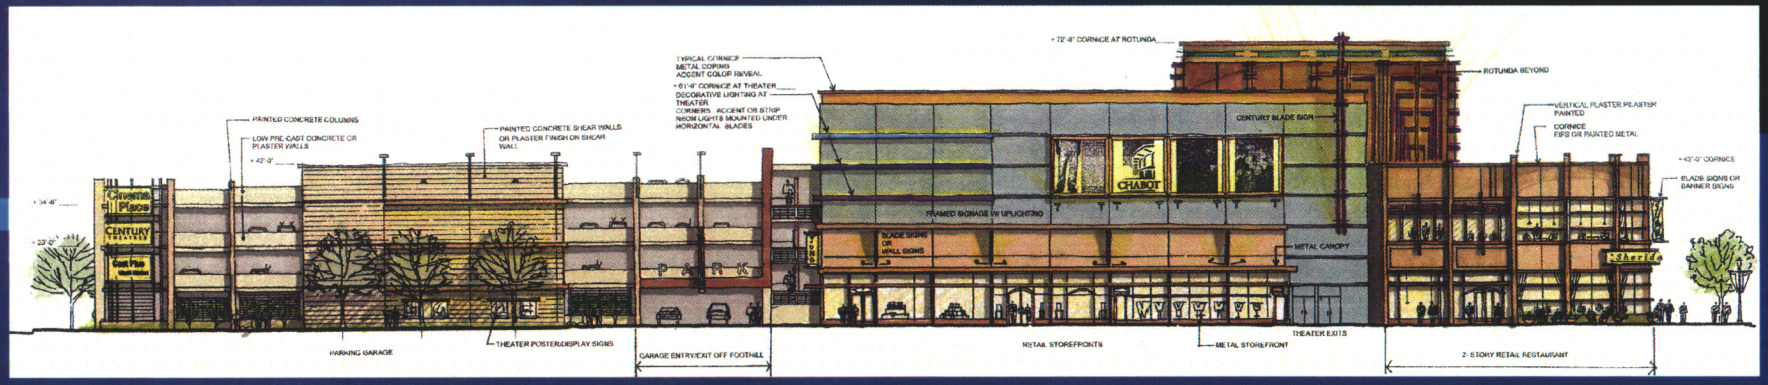Cinema Place
Foothill Boulevard Elevation