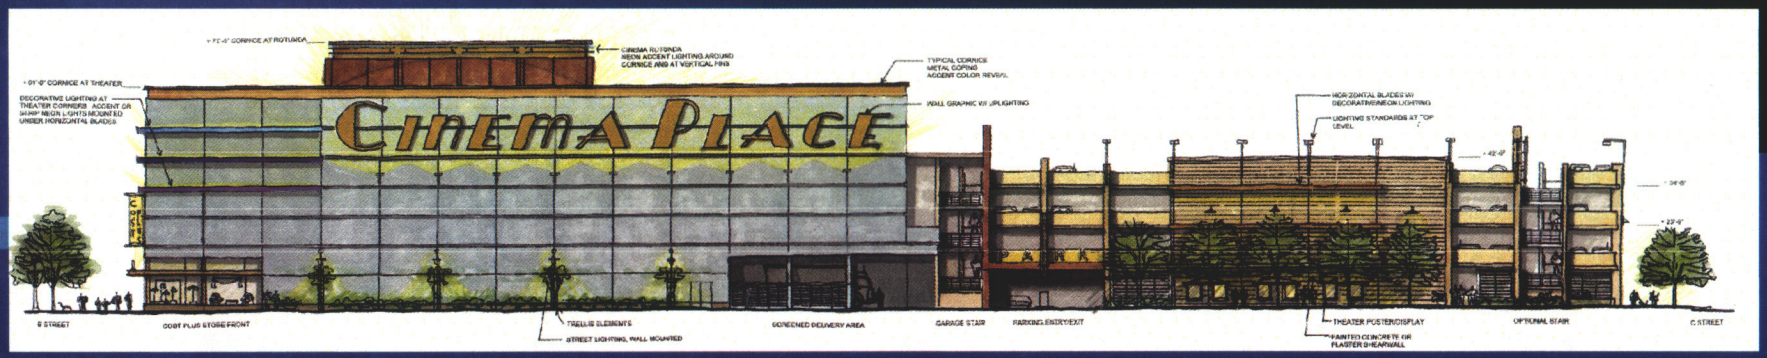Cinema Place
Alley Elevation