Exhibit C-1

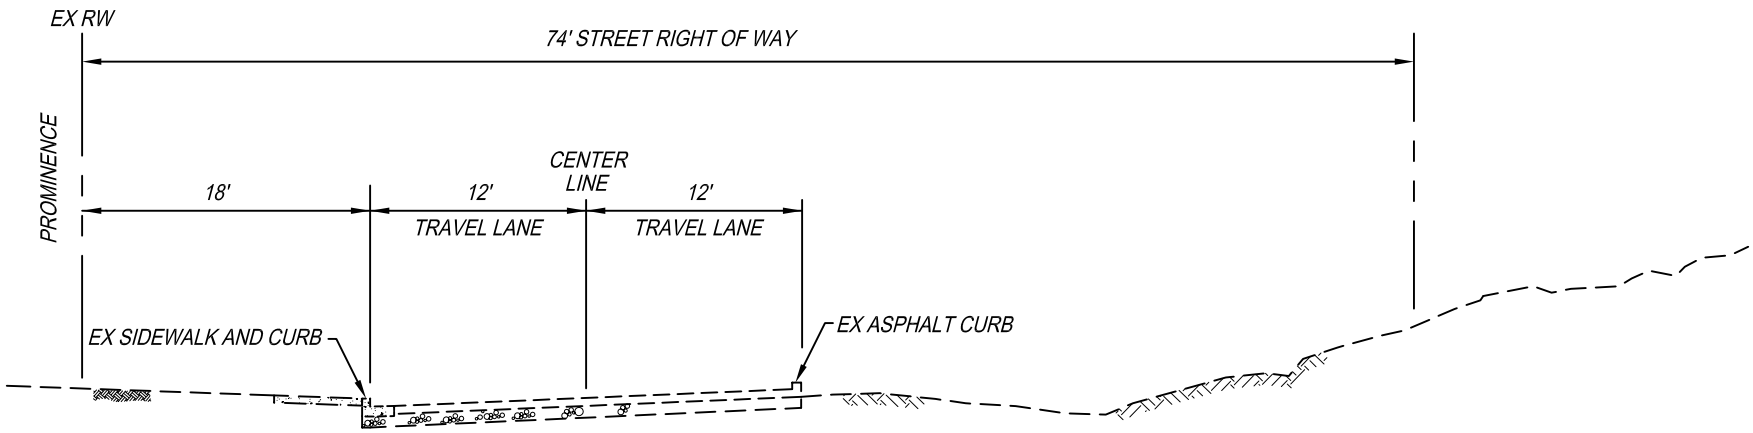

EXISTING FAIRVIEW AVENUE

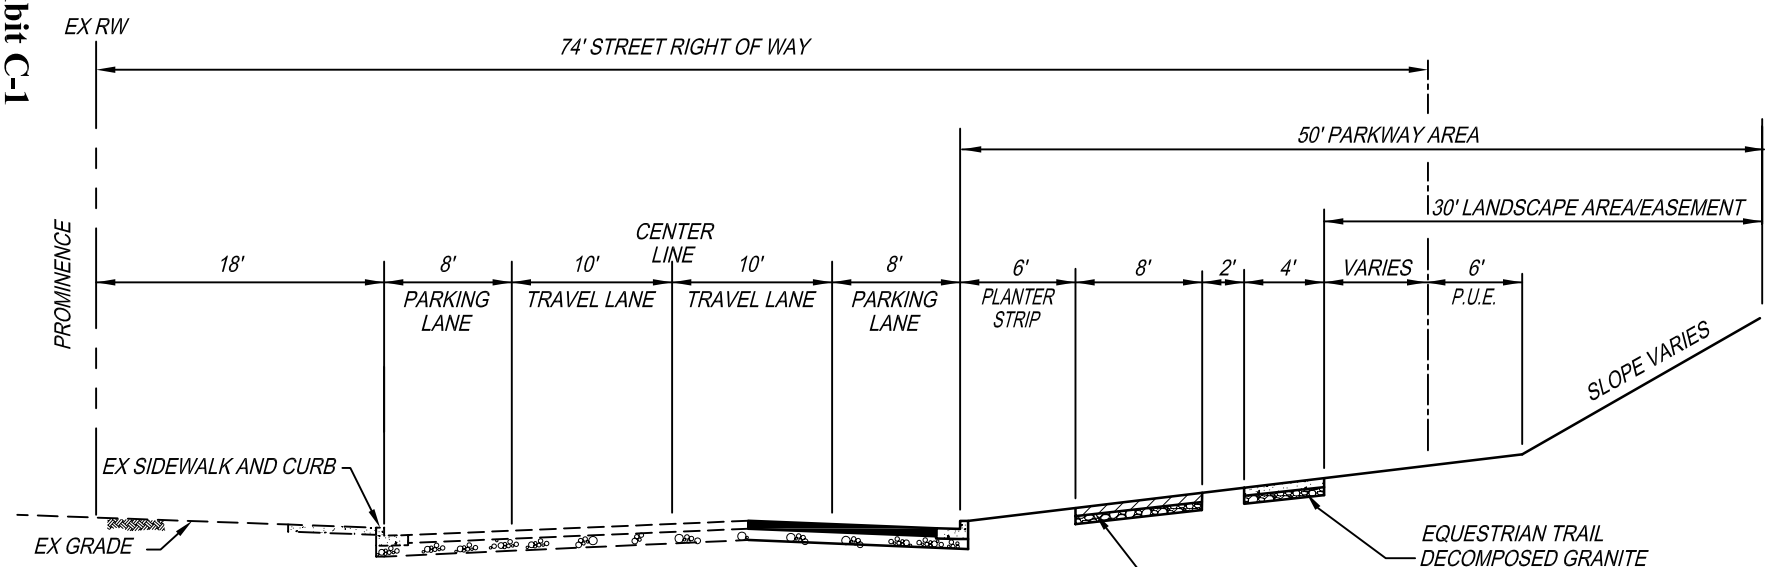

FAIRVIEW AVENUE PER TENTATIVE MAP

Exhibit C-2

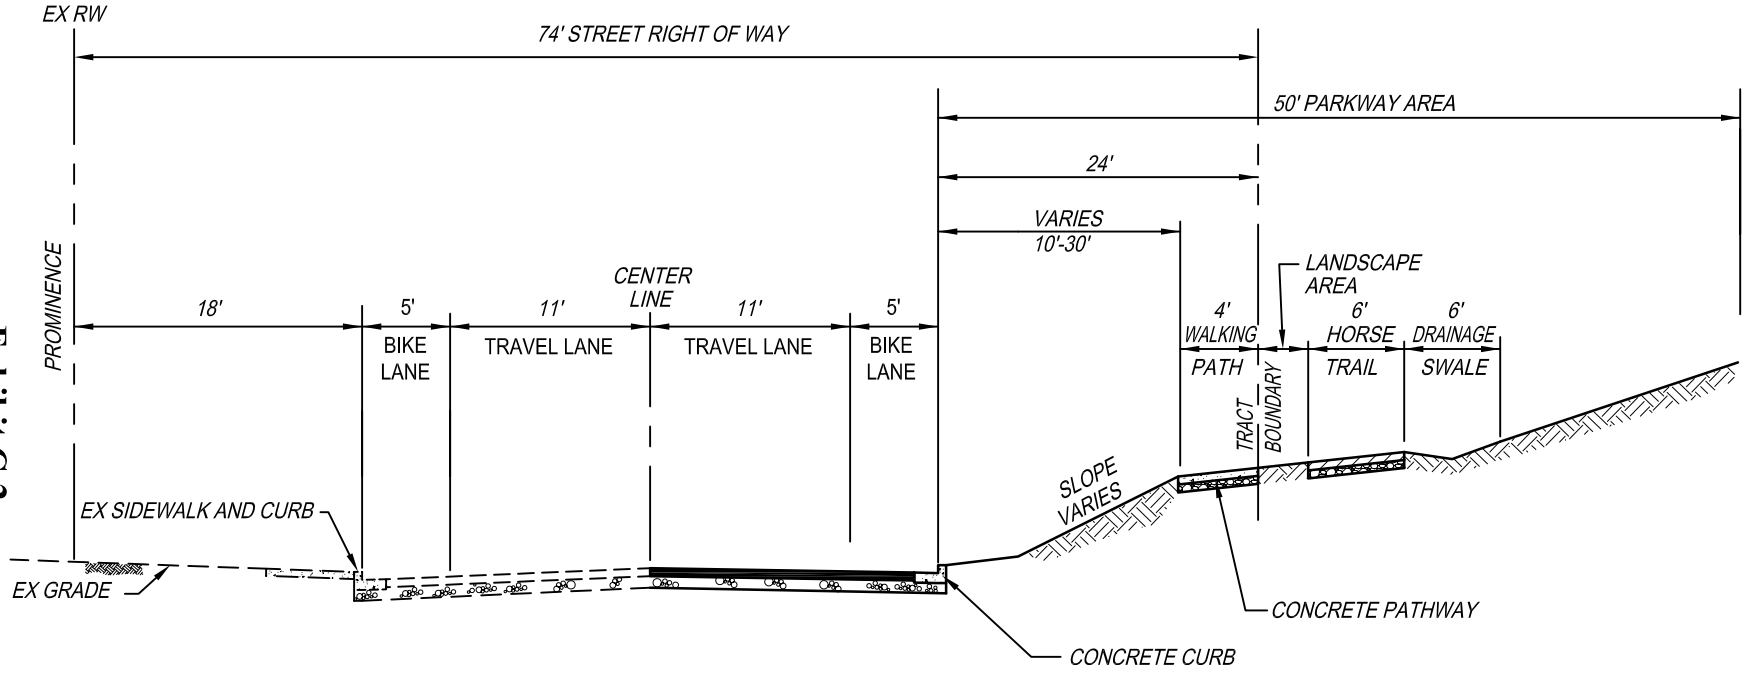

PROPOSED FAIRVIEW AVENUE
PHASE I-A

Exhibit C-3

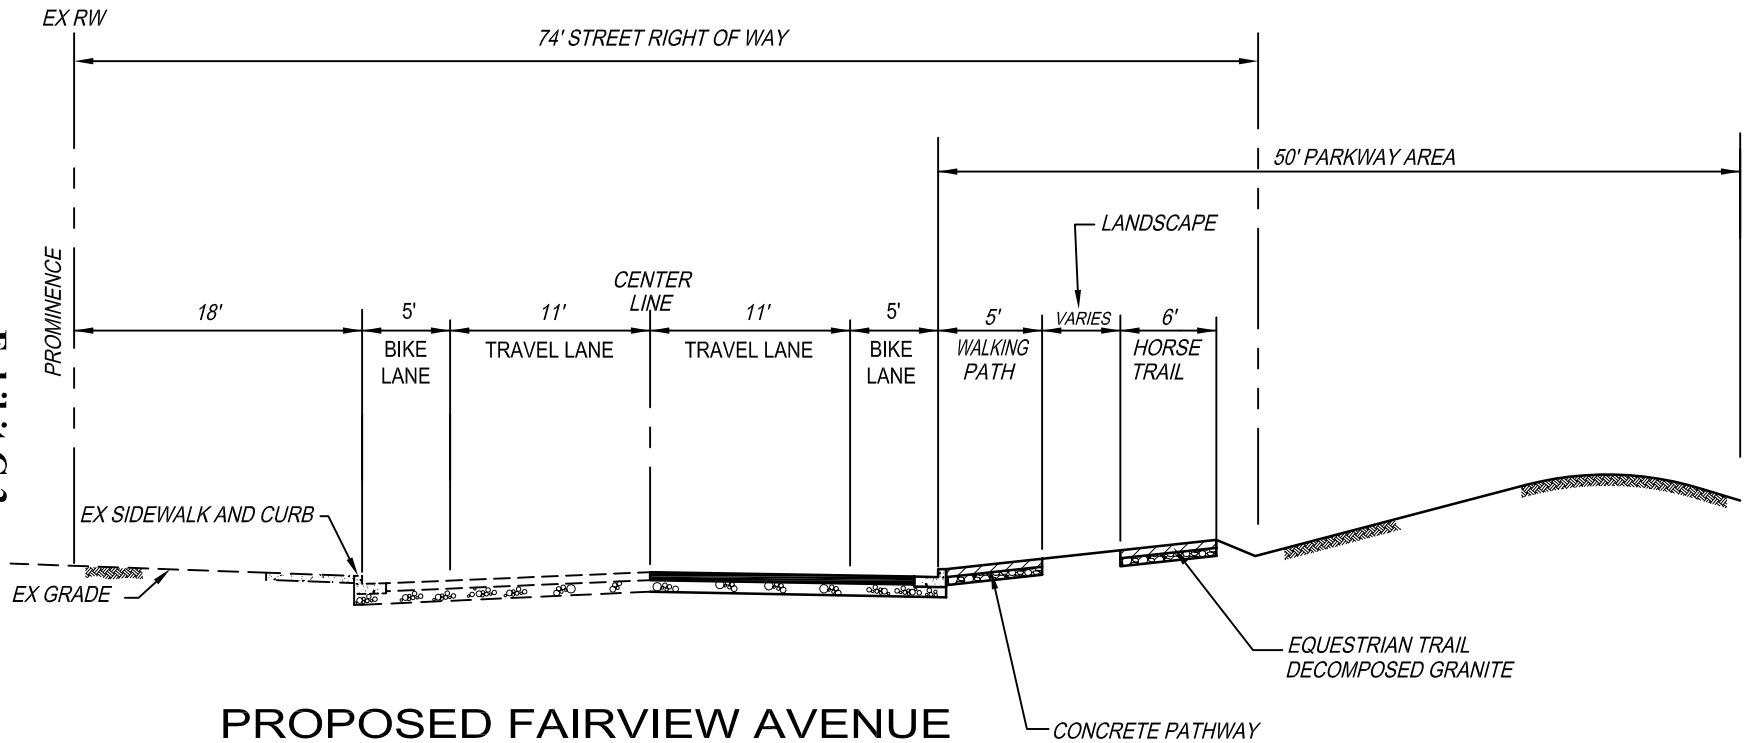

PROPOSED FAIRVIEW AVENUE
PHASE I-B