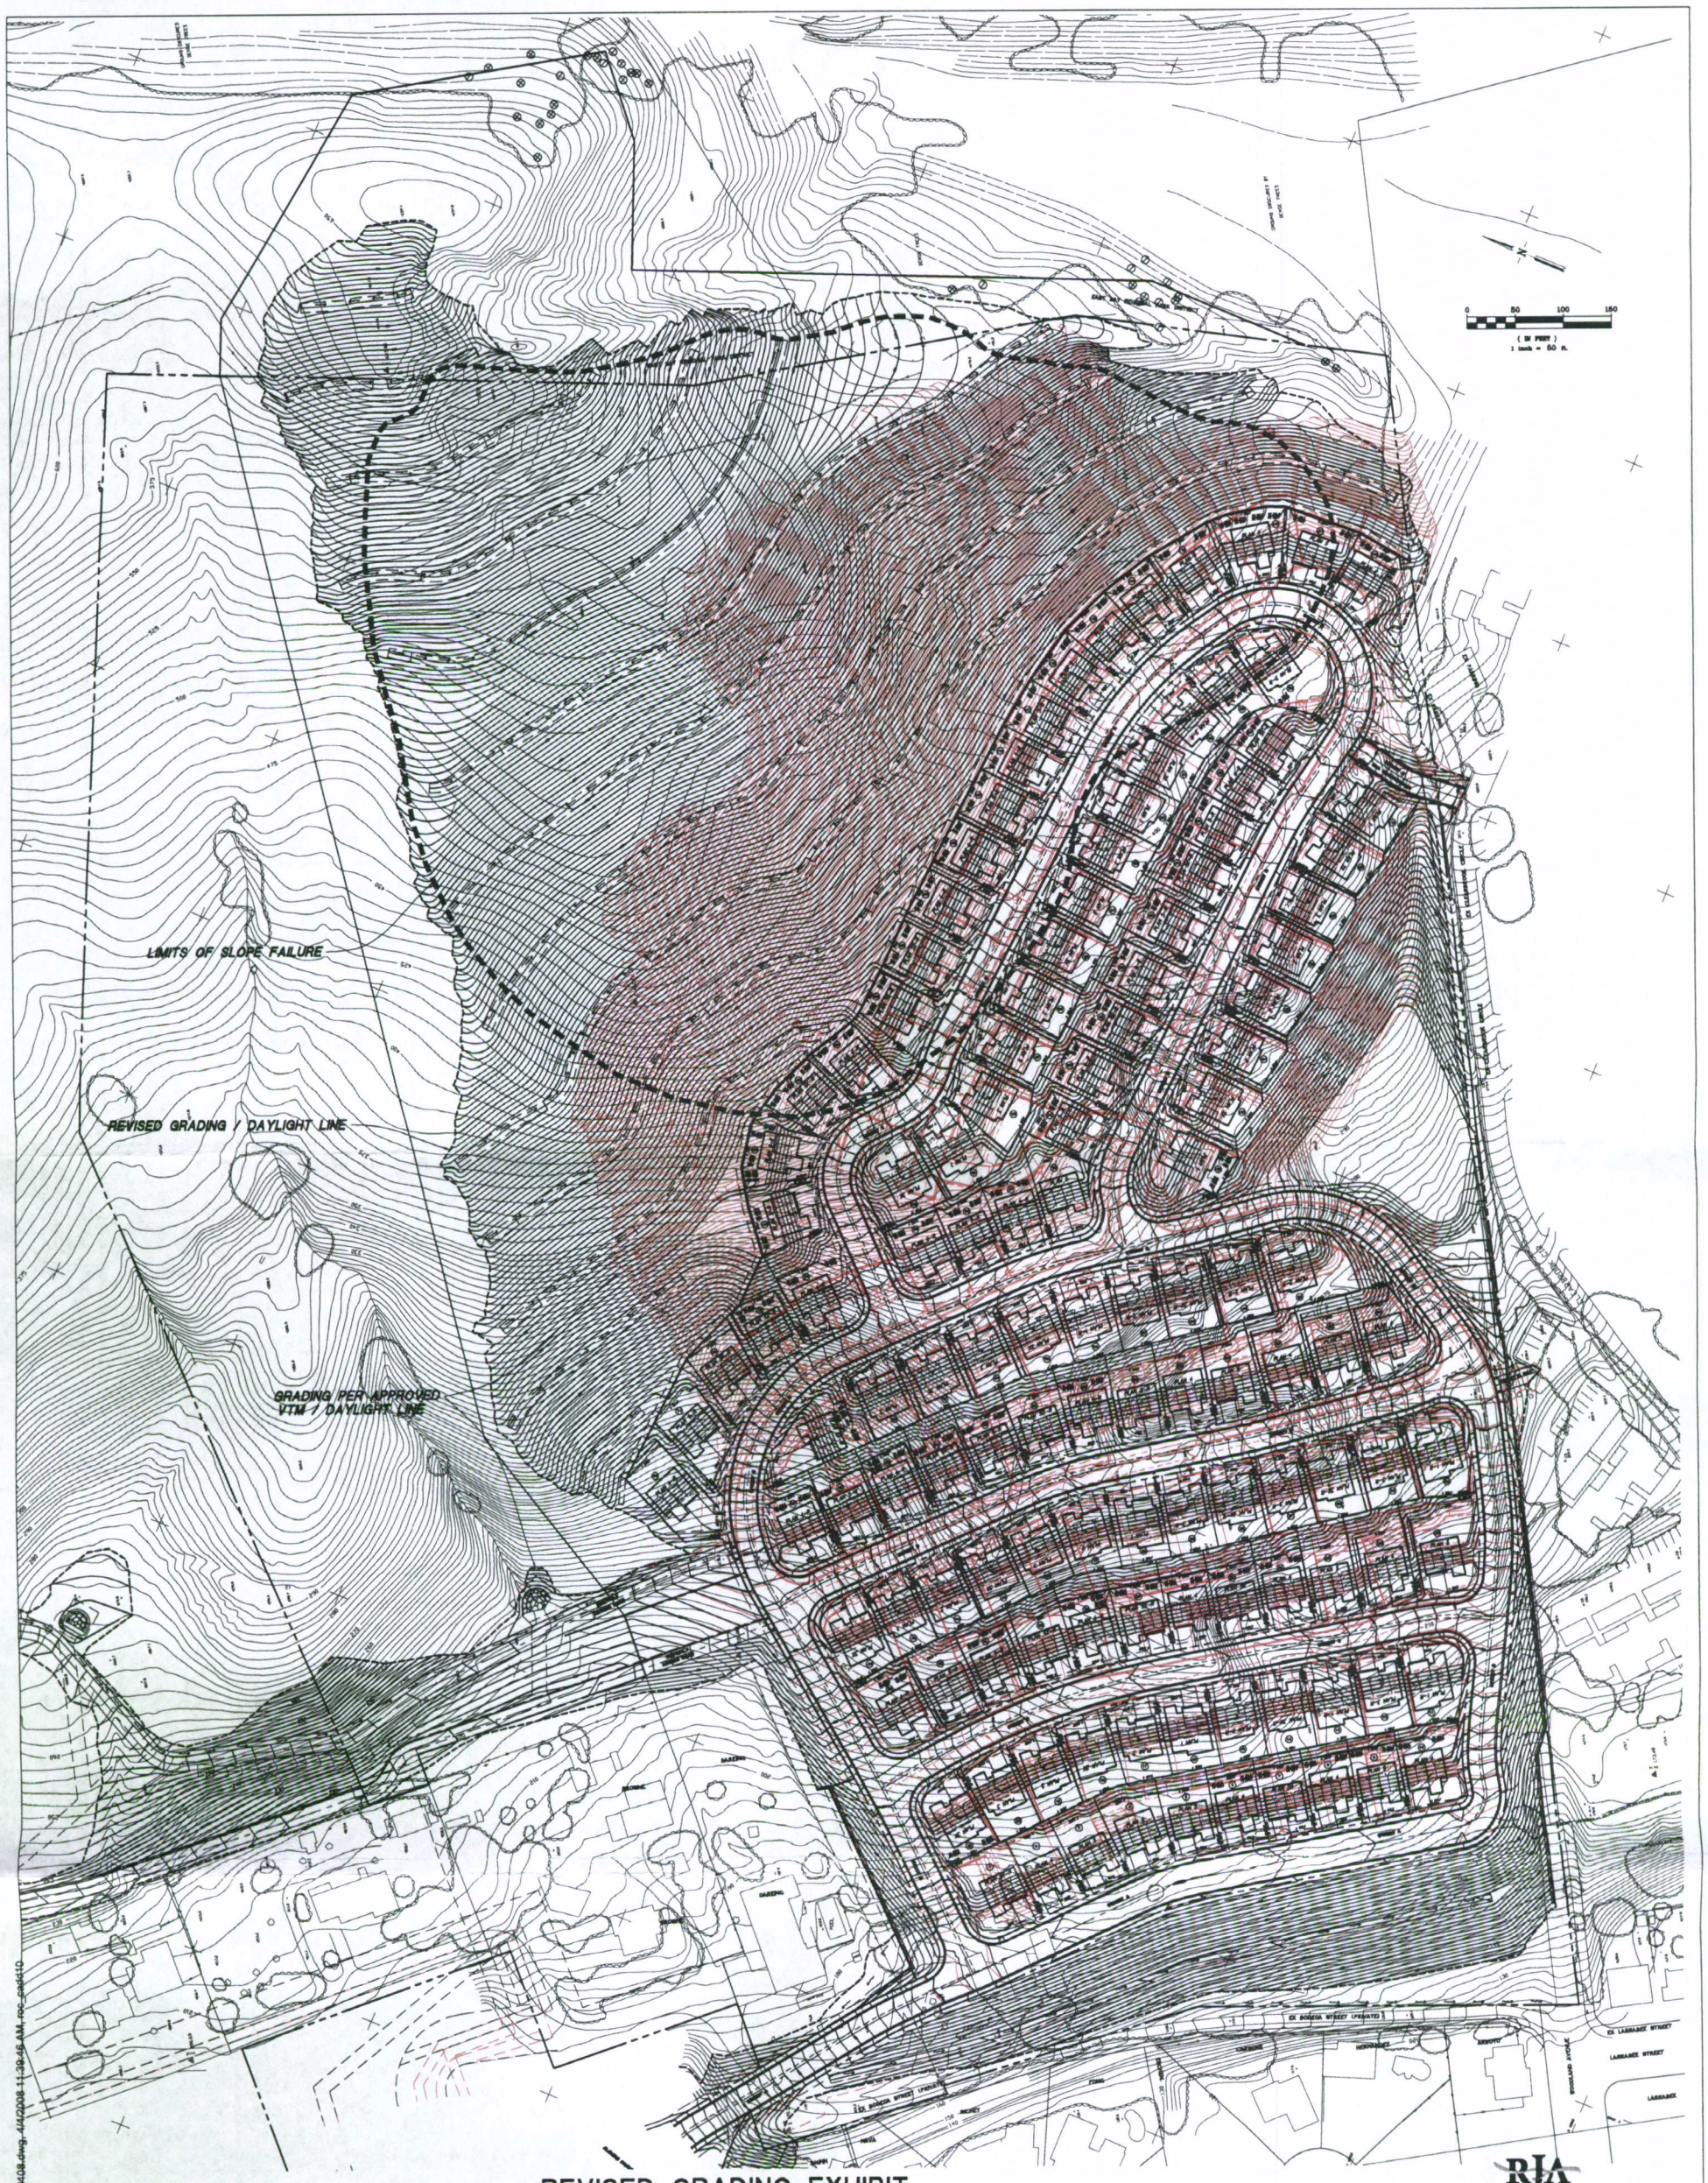

REVISED GRADING EXHIBIT
GARIN VISTA - TRACT 7354
HAYWARD, CALIFORNIA

G:\JOBS 01\011040A\Exhibits\Revised Grading Exhibit-040408.dwg, 4/4/2008 11:39:46 AM, rjc_cadd10