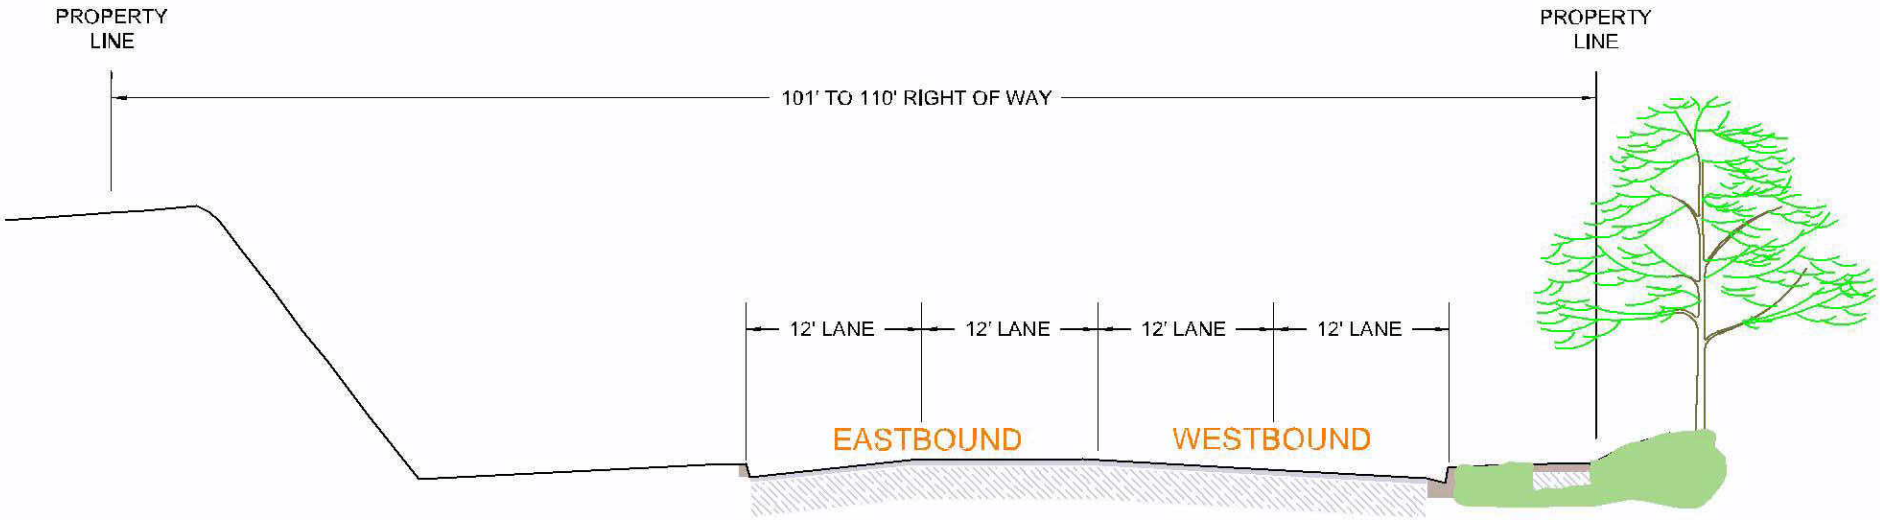

Existing Typical Section

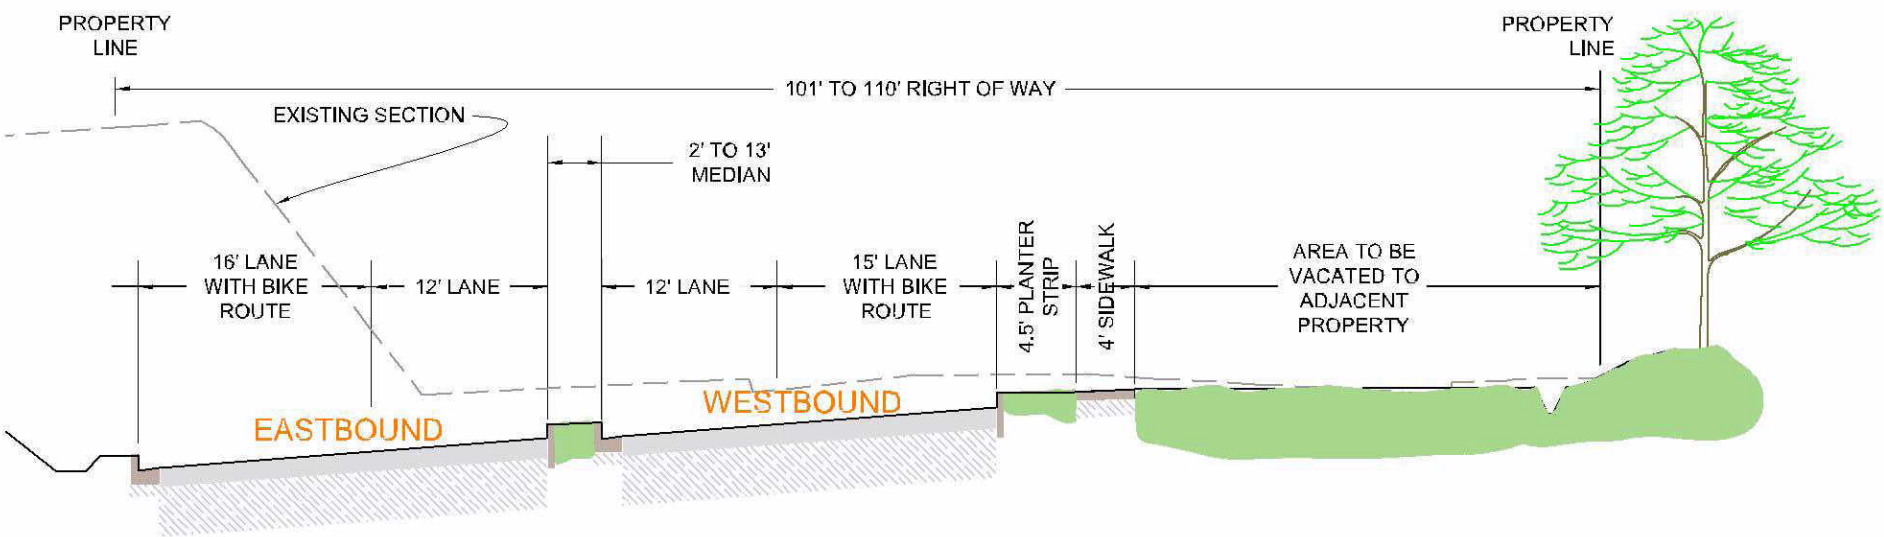

Proposed Typical Section

ATTACHMENT V