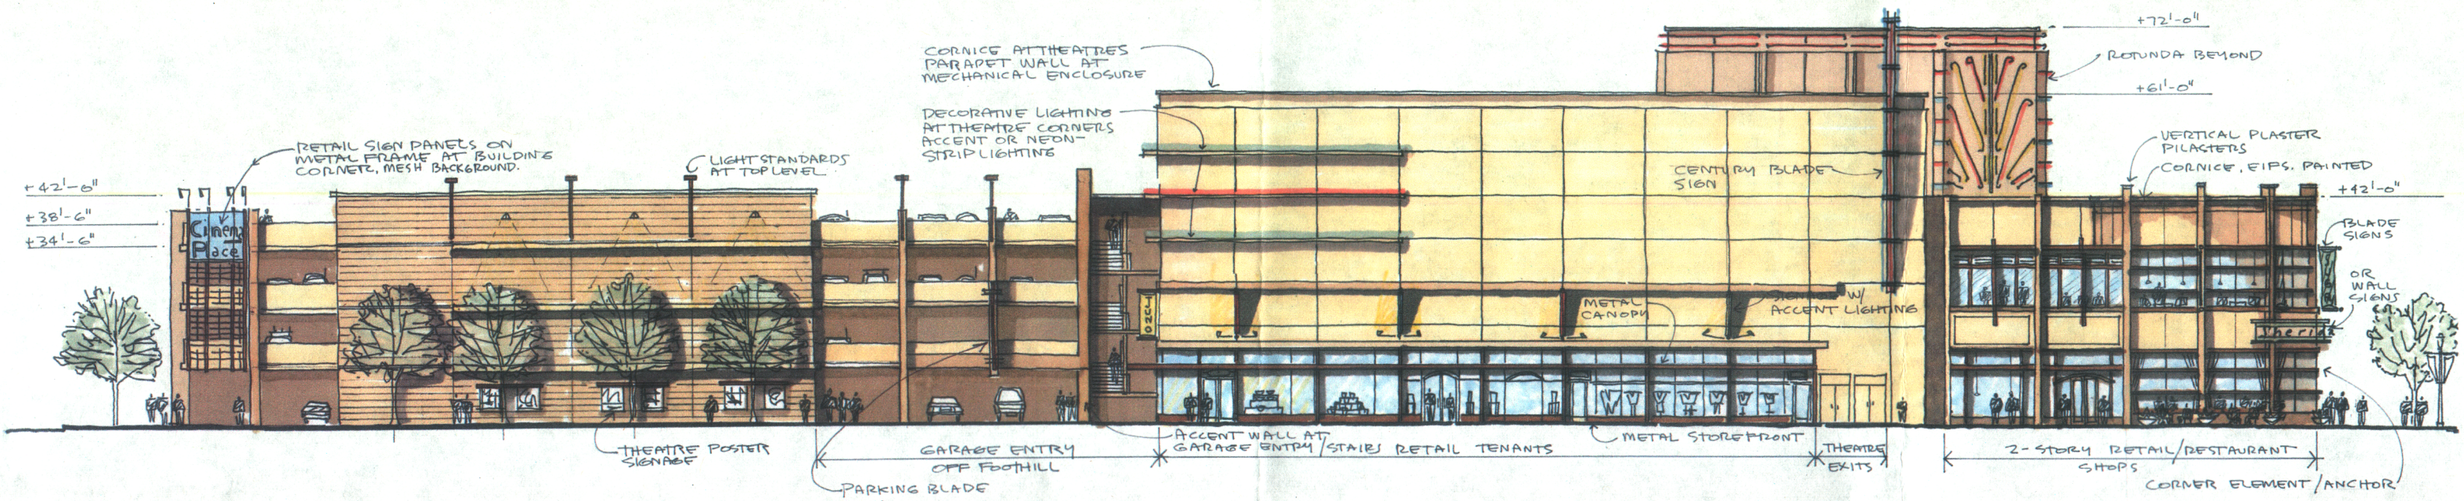

Concept Elevation Along Foothill Boulevard

March 4, 2004

CINEMA PLACE

HAYWARD, CALIFORNIA

BLAKE HUNT VENTURES

Architecture & Planning
1045 Sansome, Suite 206
San Francisco, CA 94111
415.788.6606
FAX 415.788.6650

FIELD PAOLI