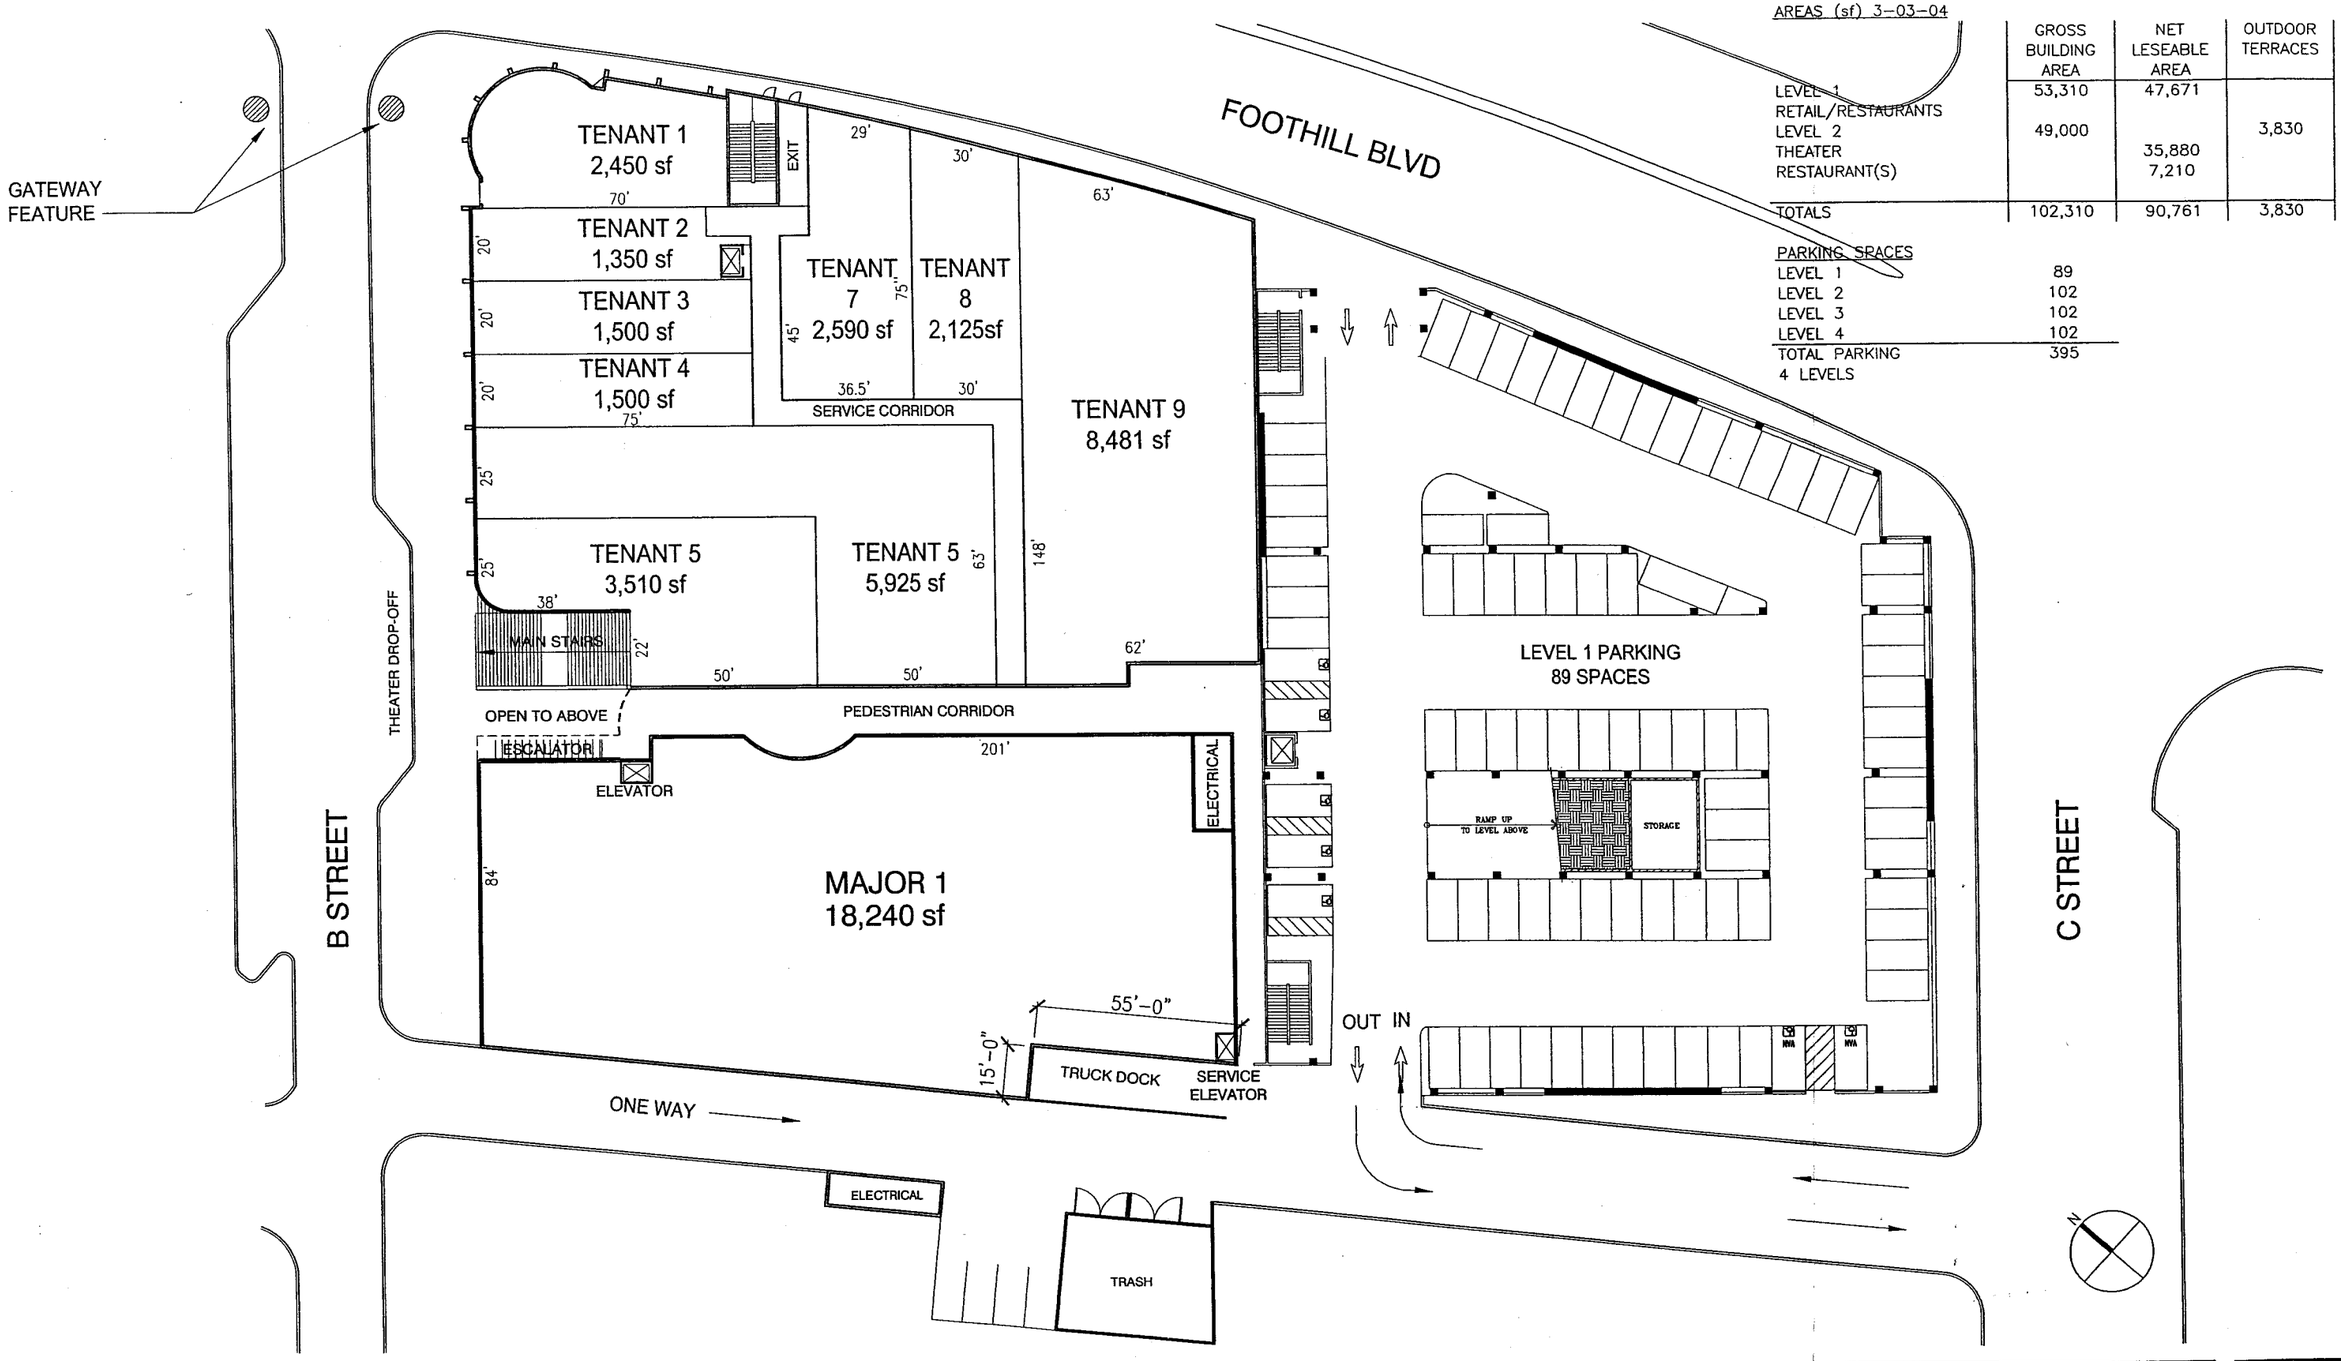

AREAS (sf) 3-03-04

	GROSS BUILDING AREA	NET LESEABLE AREA	OUTDOOR TERRACES
LEVEL 1	53,310	47,671	
RETAIL/RESTAURANTS			
LEVEL 2	49,000		3,830
THEATER		35,880	
RESTAURANT(S)		7,210	
TOTALS	102,310	90,761	3,830

PARKING SPACES

LEVEL 1	89
LEVEL 2	102
LEVEL 3	102
LEVEL 4	102
TOTAL PARKING	395
4 LEVELS	

BLAKE HUNT VENTURES

CINEMA PLACE

HAYWARD, CALIFORNIA

- LEVEL ONE -

March 3, 2004

0 10 20 40 80 FEET

Architecture & Planning
1045 Sansome, Suite 206
San Francisco, CA 94111
415.788.6606
FAX 415.788.6650

FIELD PAOLI