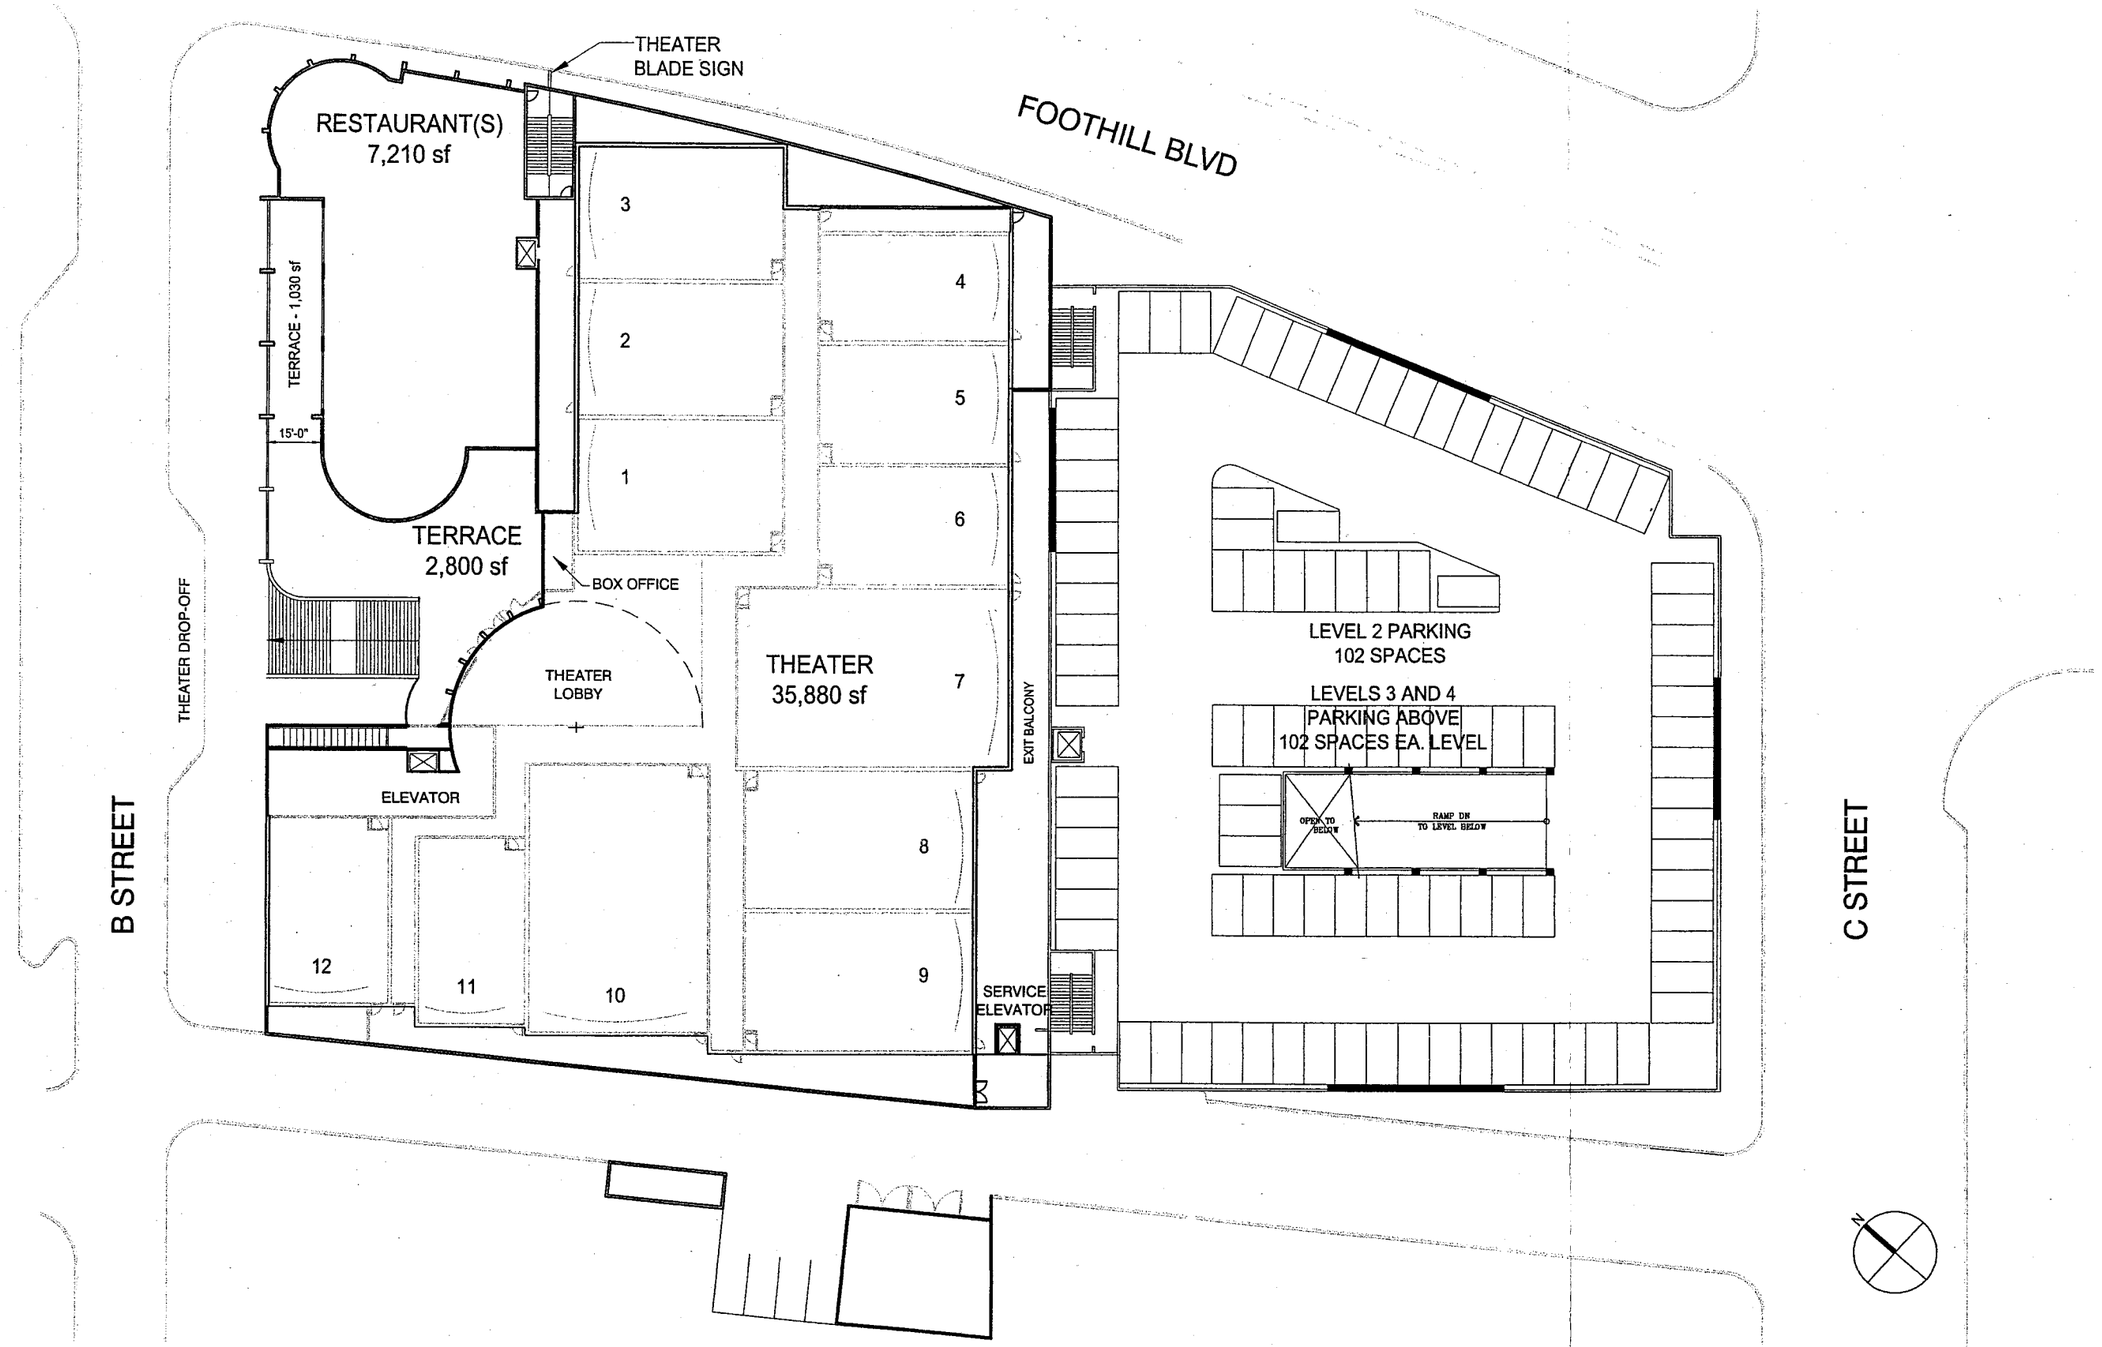

BLAKE HUNT VENTURES

CINEMA PLACE

HAYWARD, CALIFORNIA

- LEVEL TWO -

March 3, 2004

0 10 20 40 80 FEET

Architecture & Planning
1045 Sansome, Suite 206
San Francisco, CA 94111
415.788.6606
FAX 415.788.6650

FIELD PAOLI