Berry Avenue to Devon Drive

CITY OF HAYWARD
HEART OF THE BAY

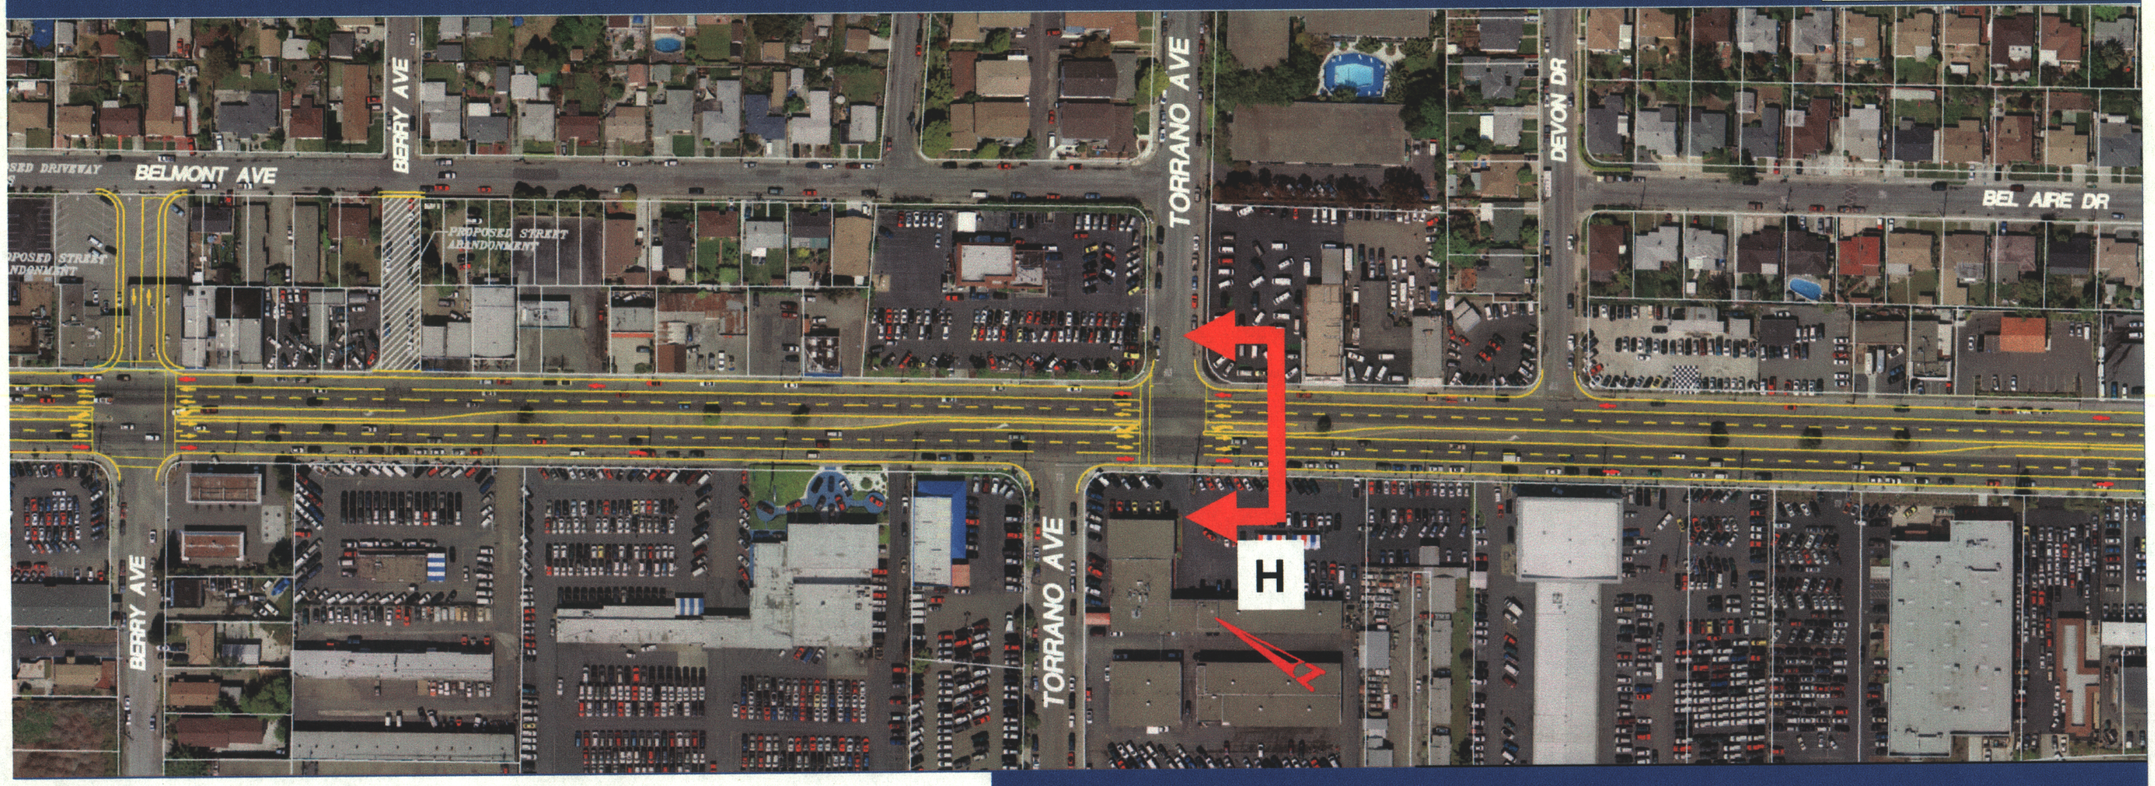

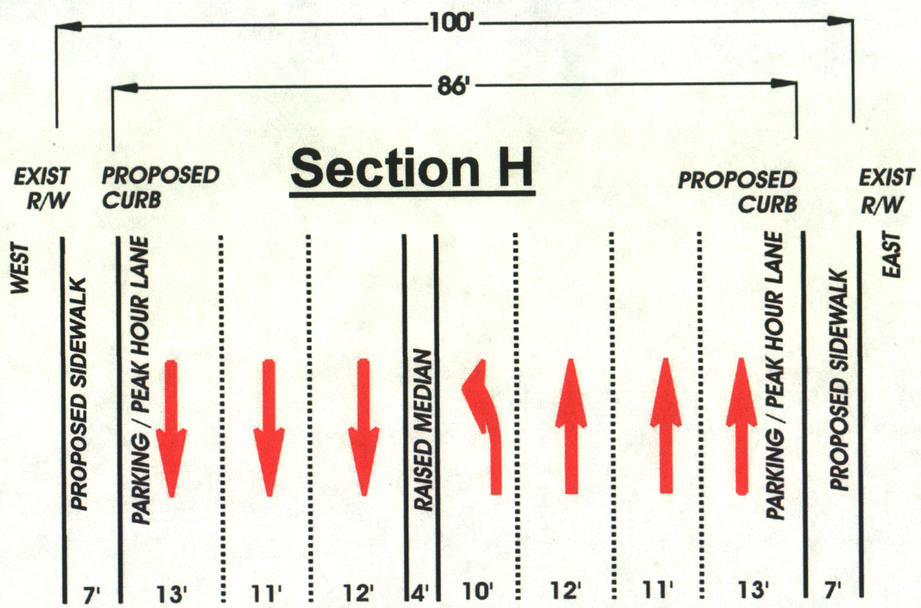

Mission Boulevard

Route 238 Corridor
Project Study Report

Modified Conceptual Layout

Exhibit A
Page 10