Foothill / Jackson

C Street to Watkins Street

CITY OF HAYWARD
HEART OF THE BAY

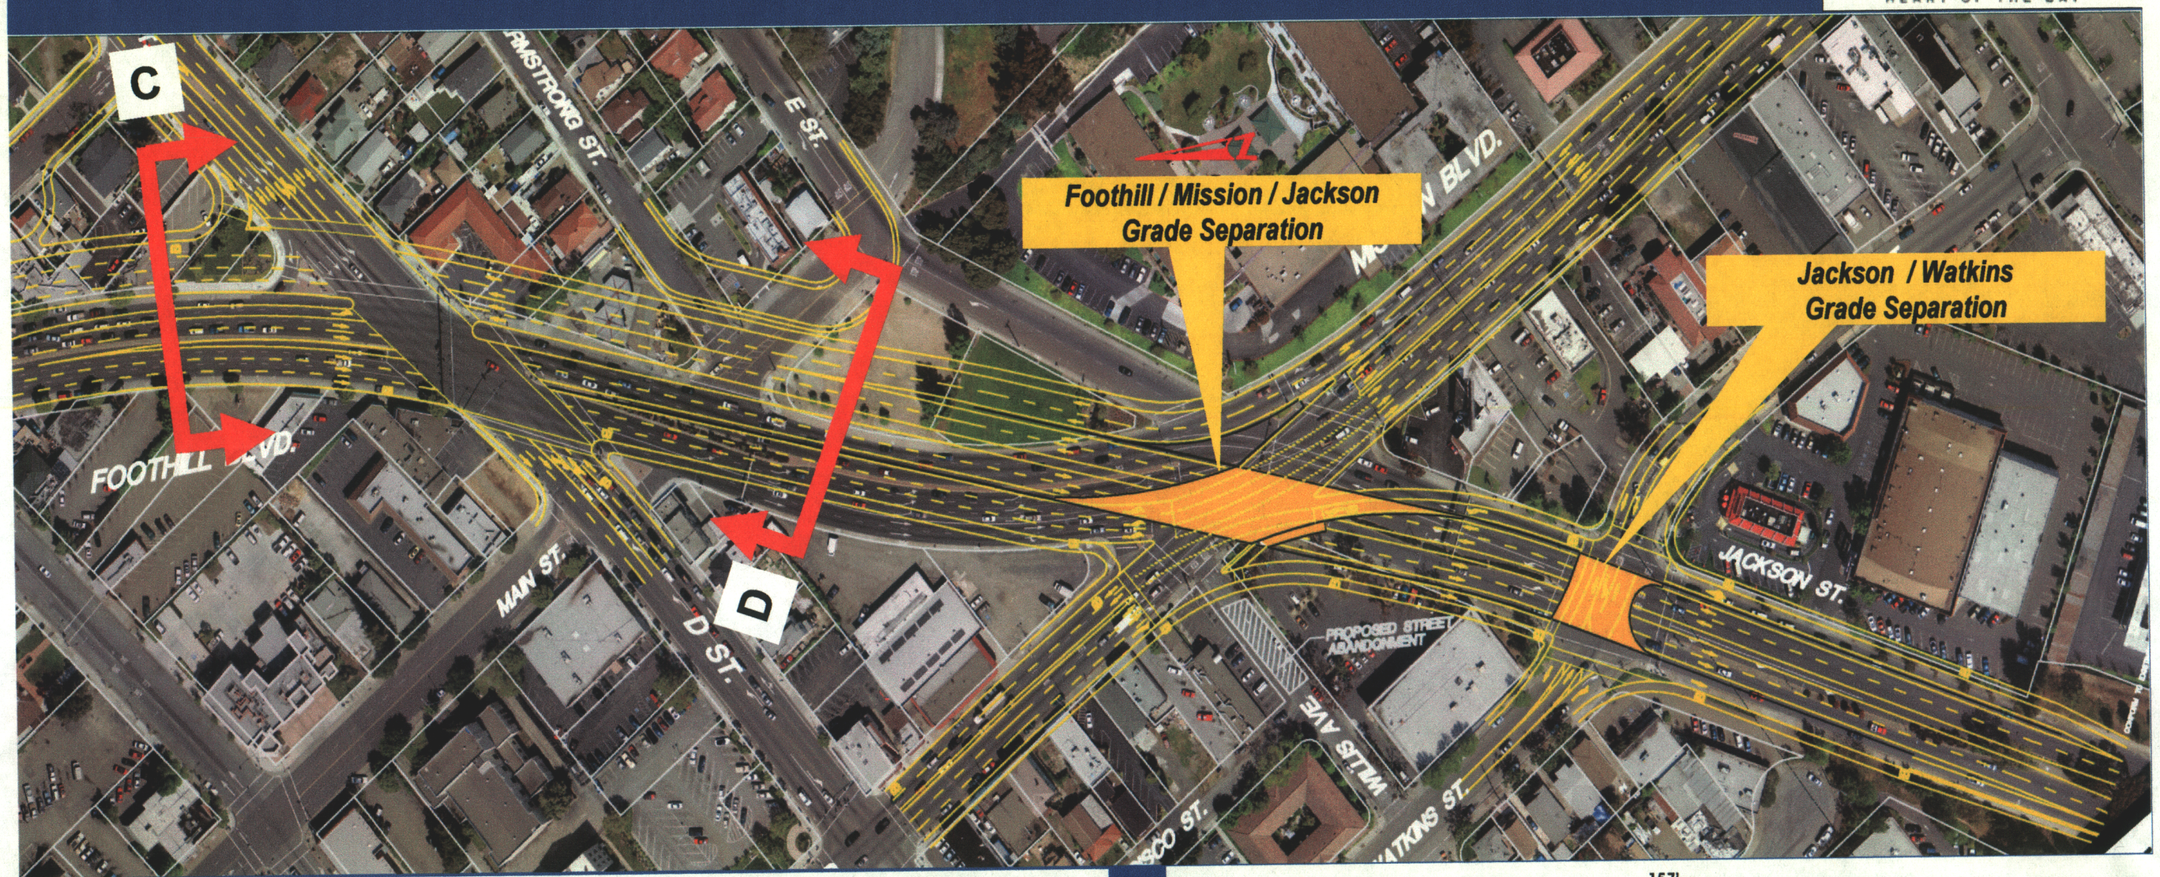

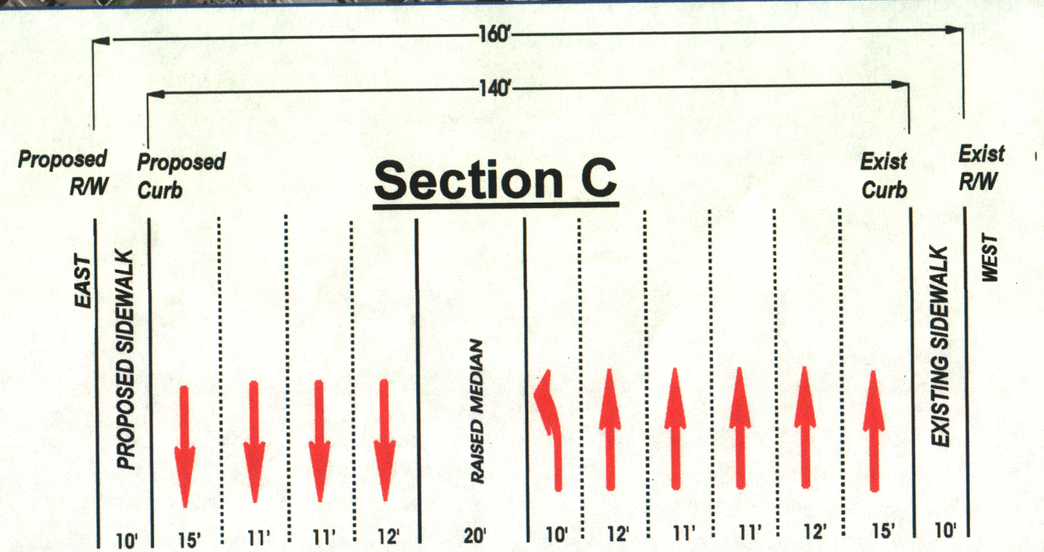

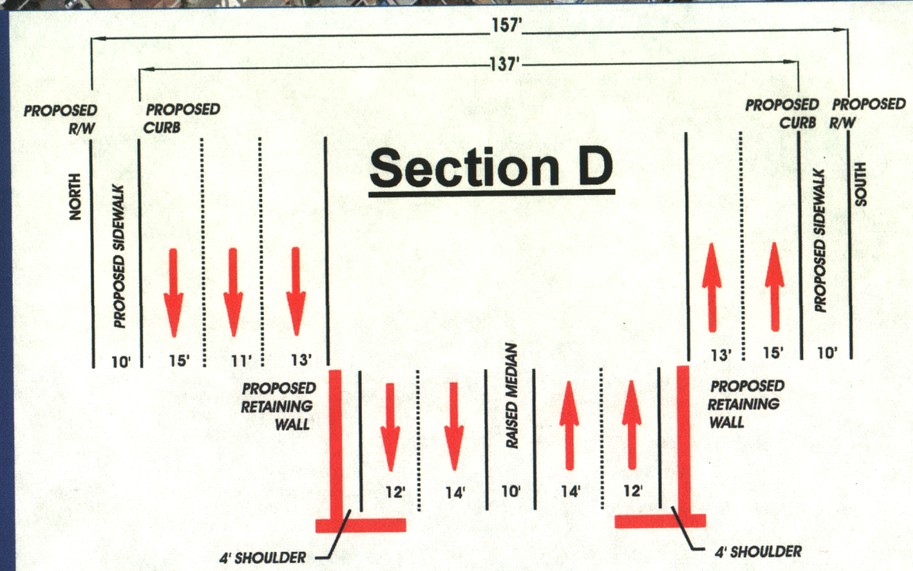

Exhibit A
Page 6