Exhibit A

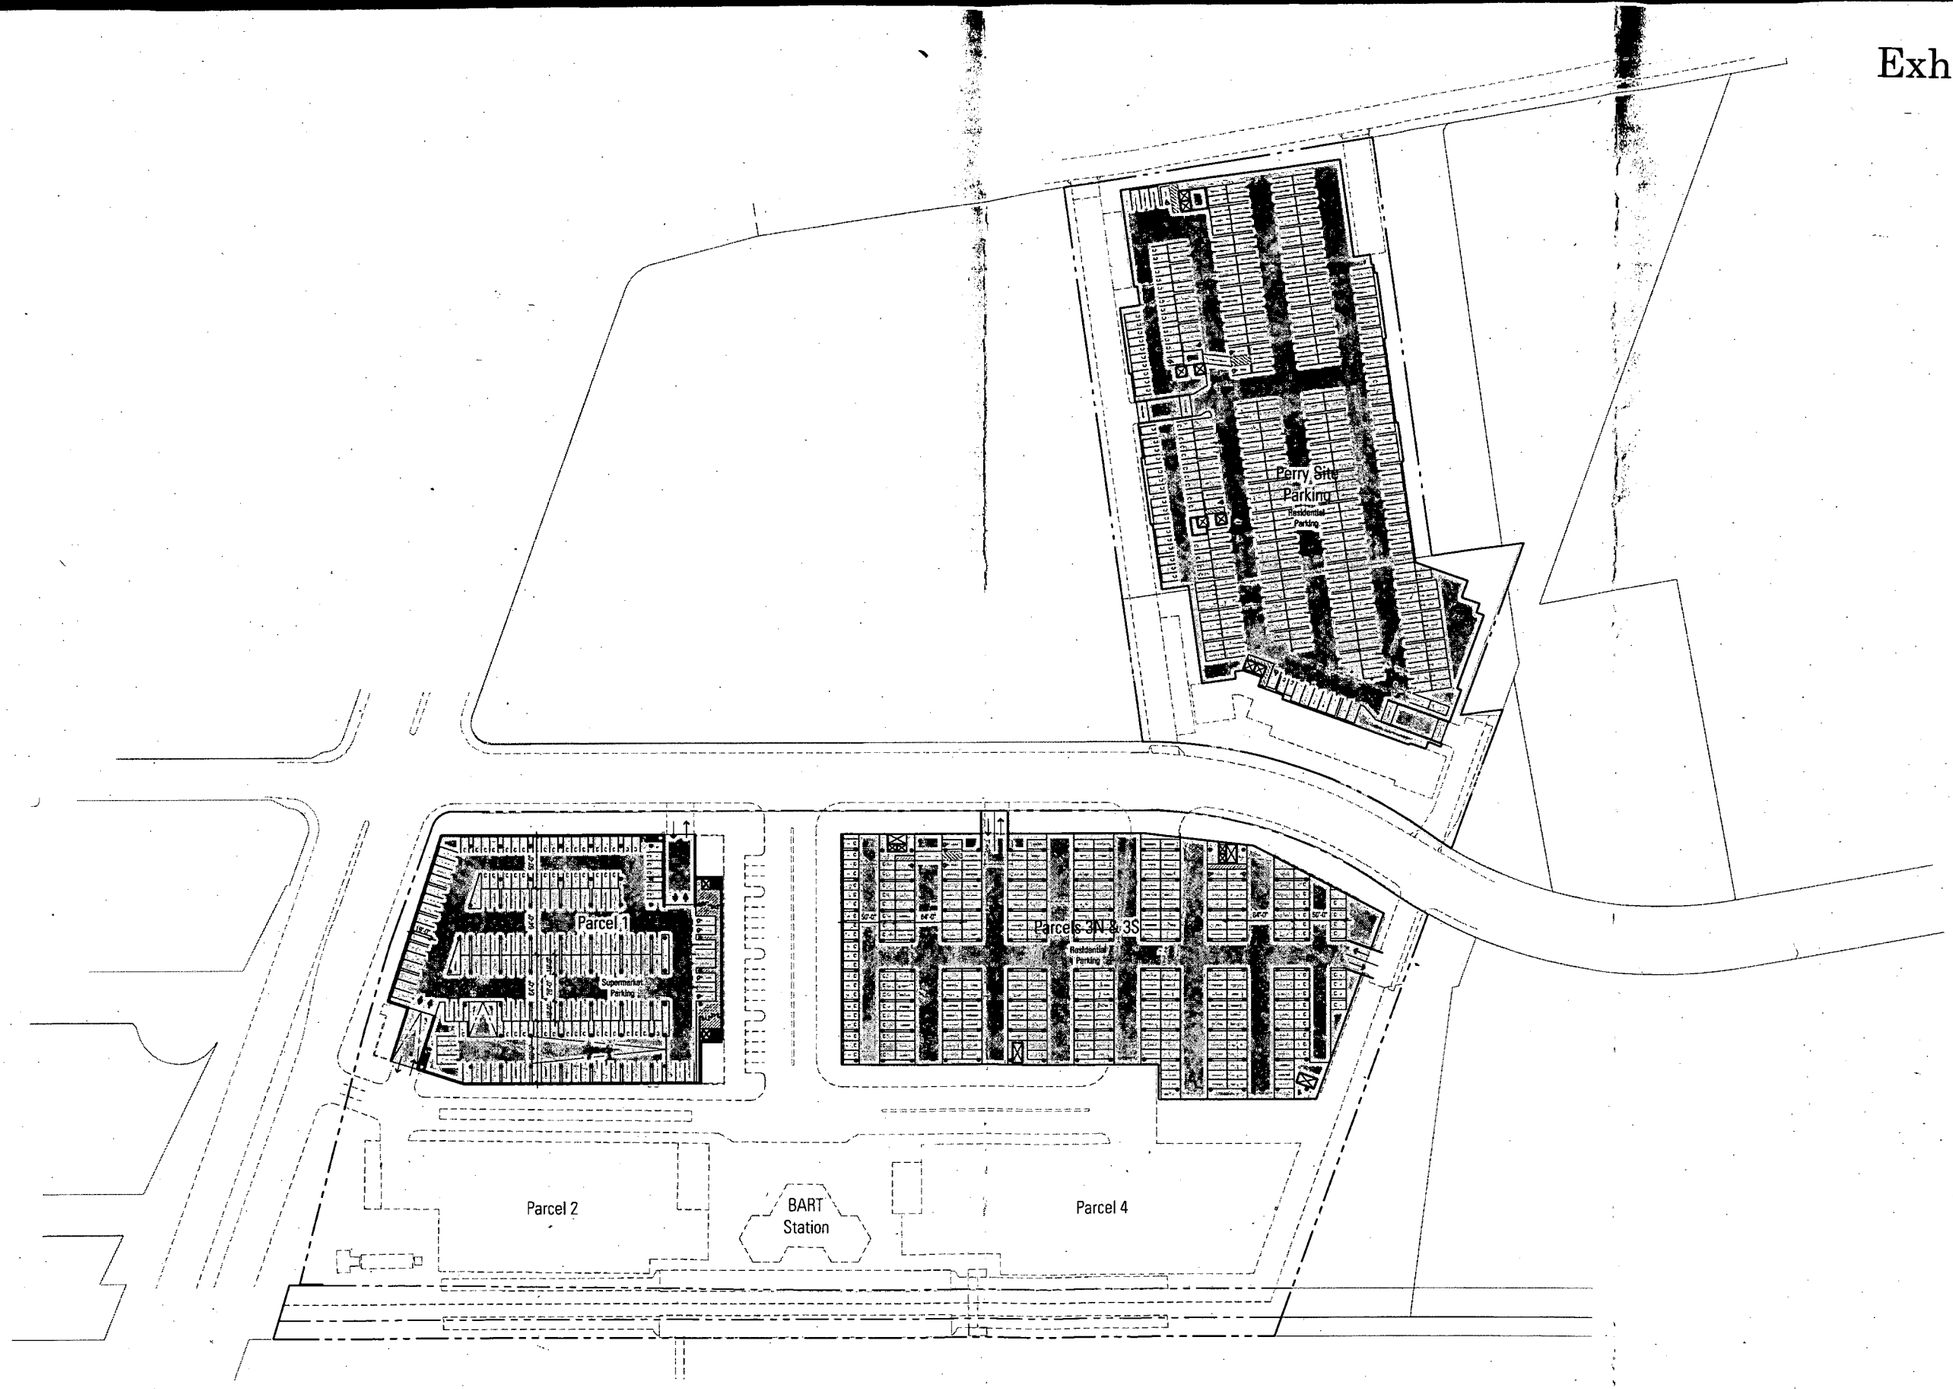

South Hayward MU | Hayward, California

Conceptual Parking Level Plan

BARARCHITECTS
543 Howard Street, San Francisco, CA 94105, T. 415 293 5700, F. 415 293 5701 WWW.BARARCH.COM

08062 | 11.12.08 | 0 50 100 200

A0

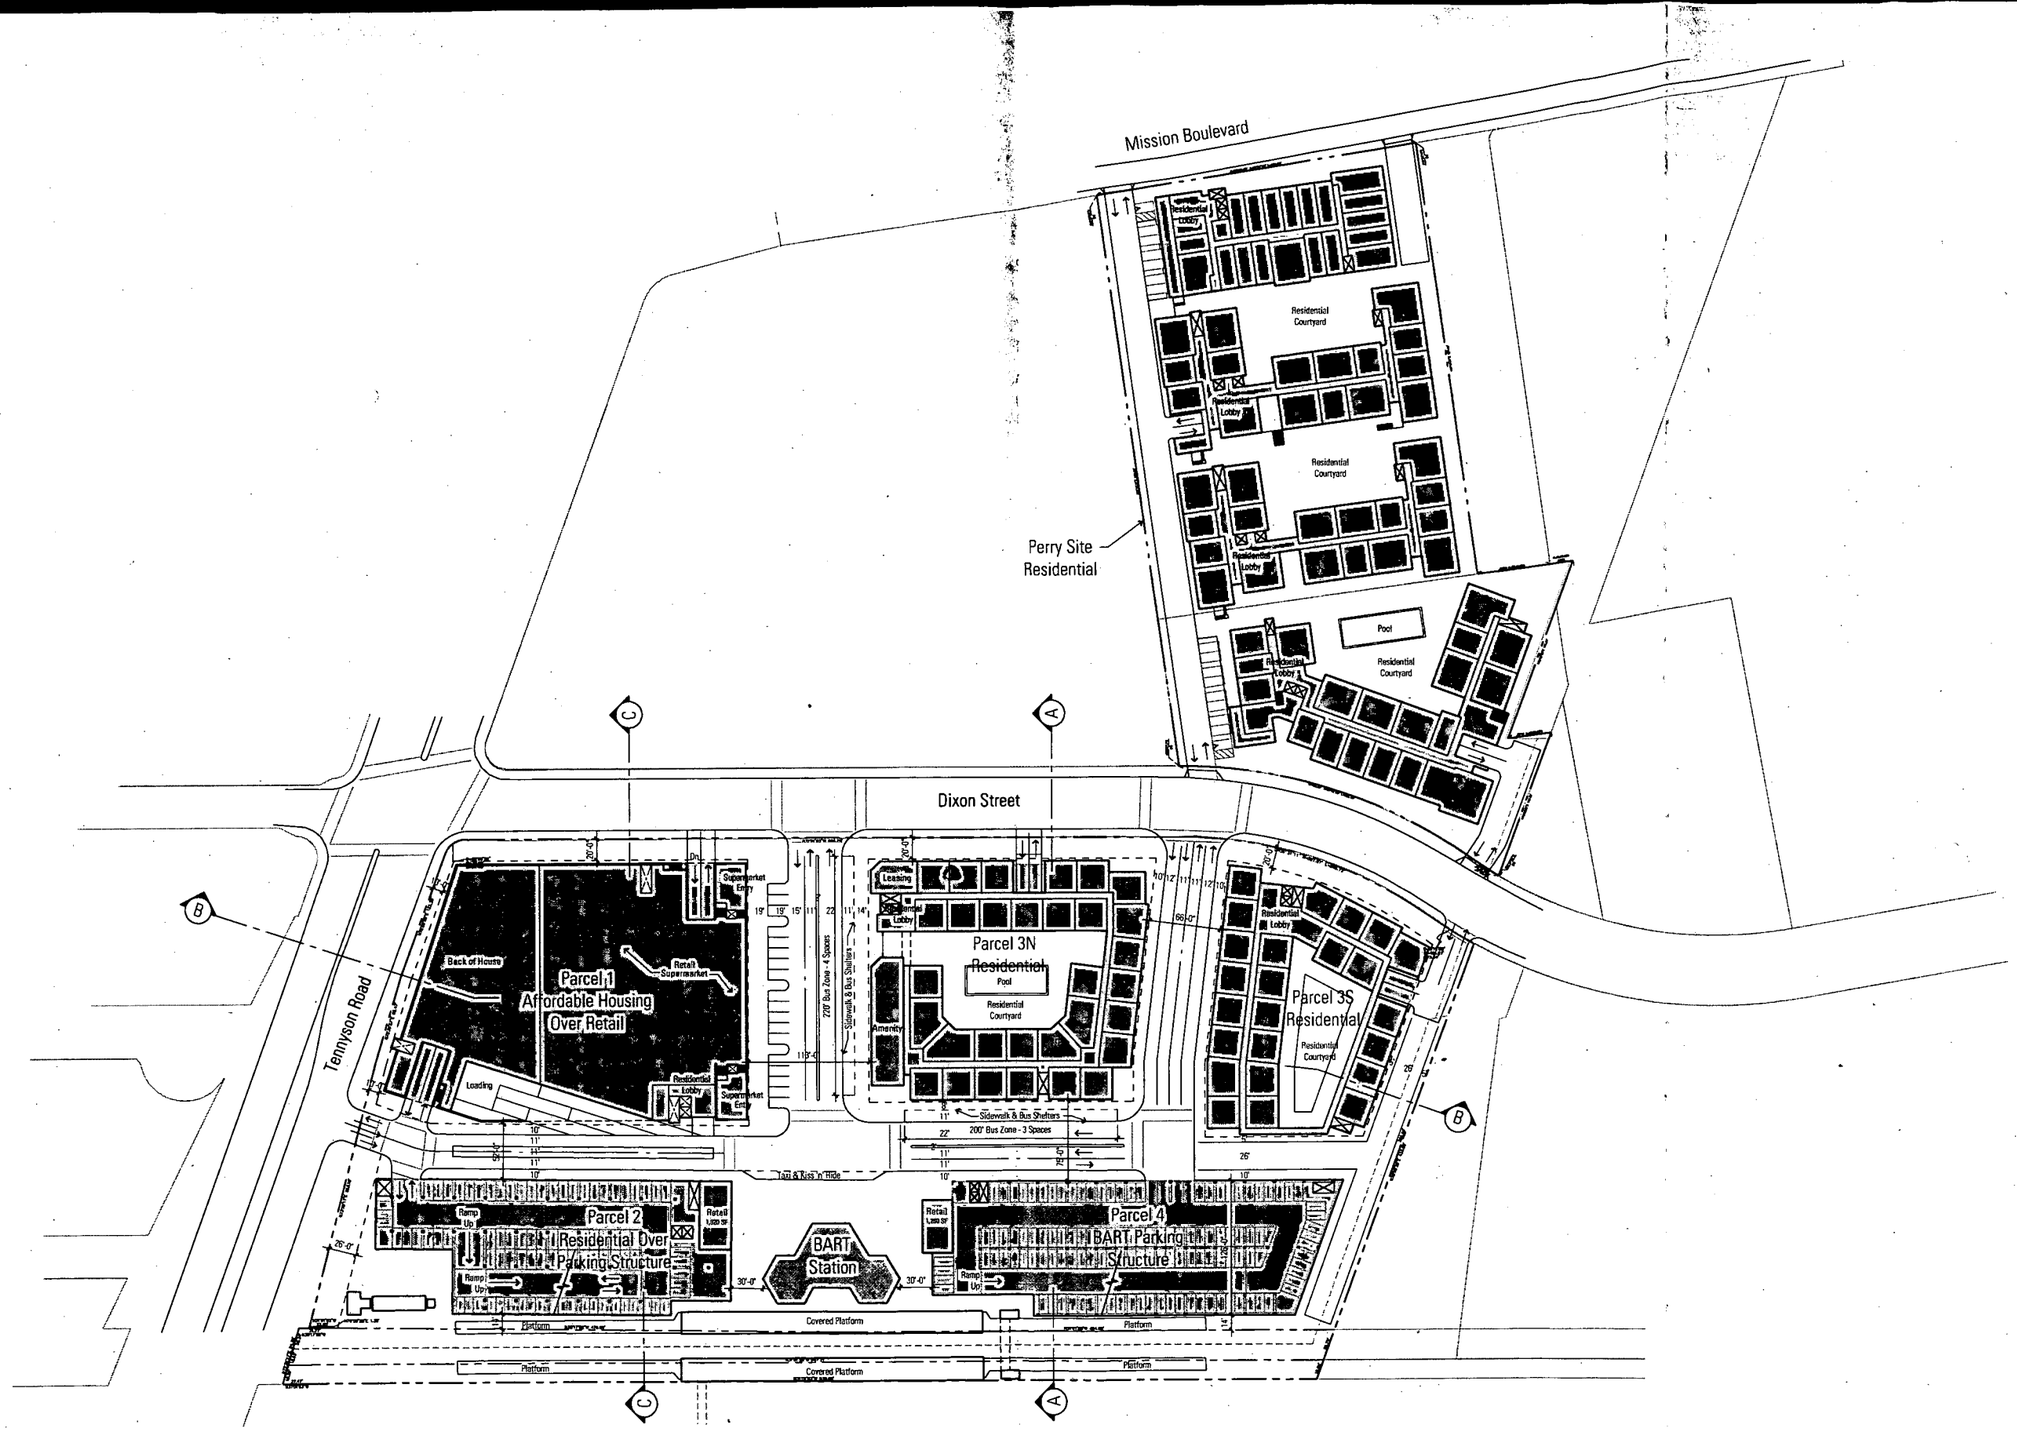

South Hayward MU | Hayward, California

Conceptual Site Plan

BARARCHITECTS
543 Howard Street, San Francisco, CA 94105, T. 415 293 5700, F. 415 293 5701 WWW.BARARCH.COM

08062 | 11.12.08 | 0 50 100 200

A1

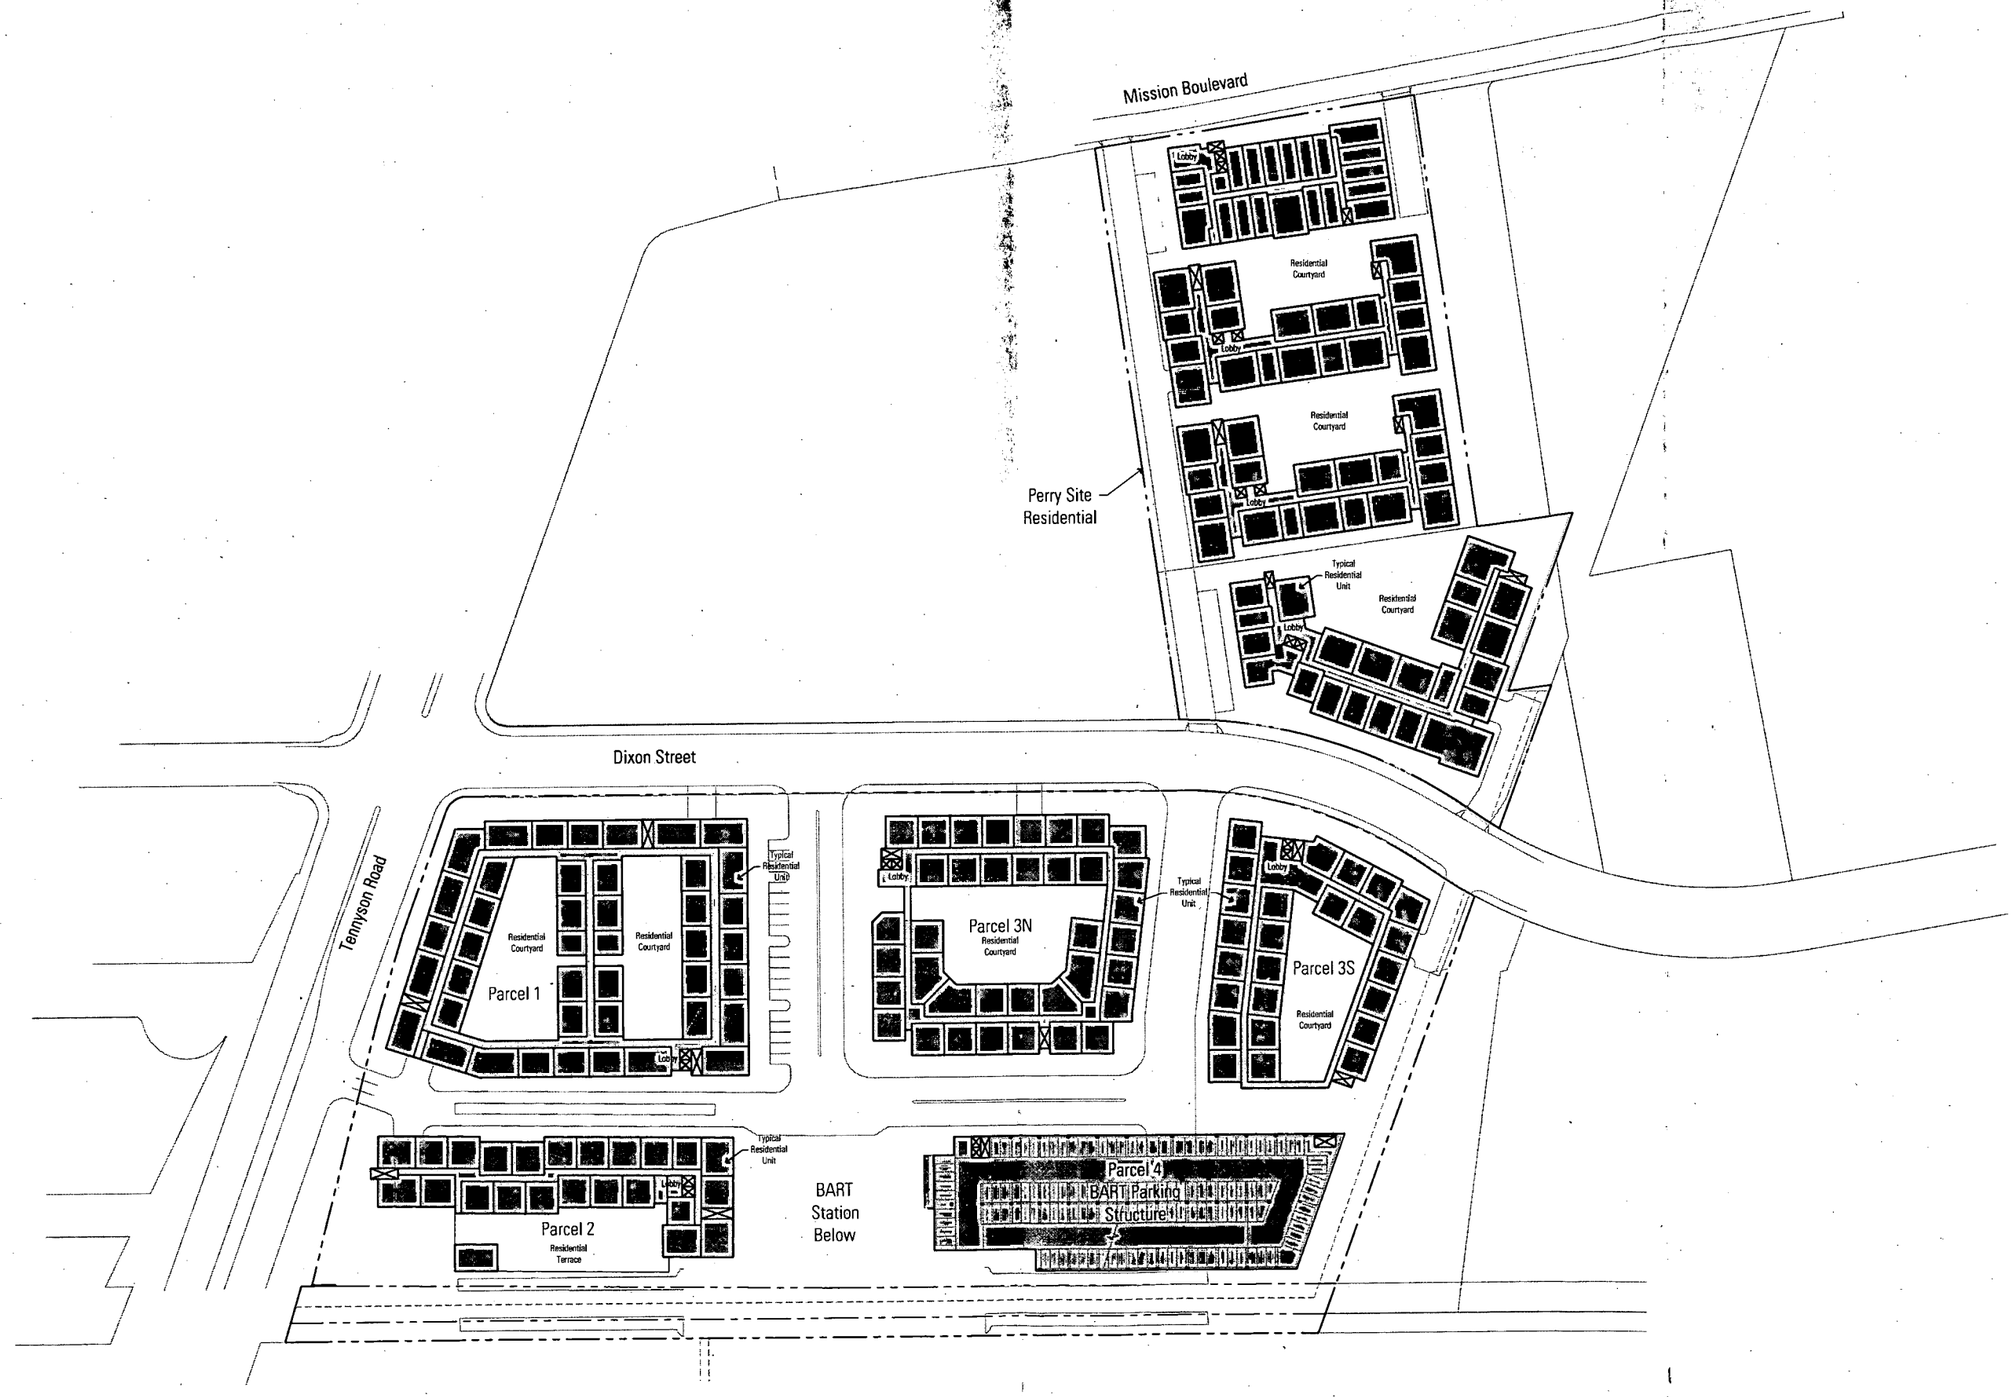

South Hayward MU | Hayward, California

Conceptual Podium Level Plan

BARARCHITECTS
543 Howard Street, San Francisco, CA 94105, T. 415 293 5700, F. 415 293 5701 WWW.BARARCH.COM

08062 | 11.12.08 | 0 50 100 200

A2

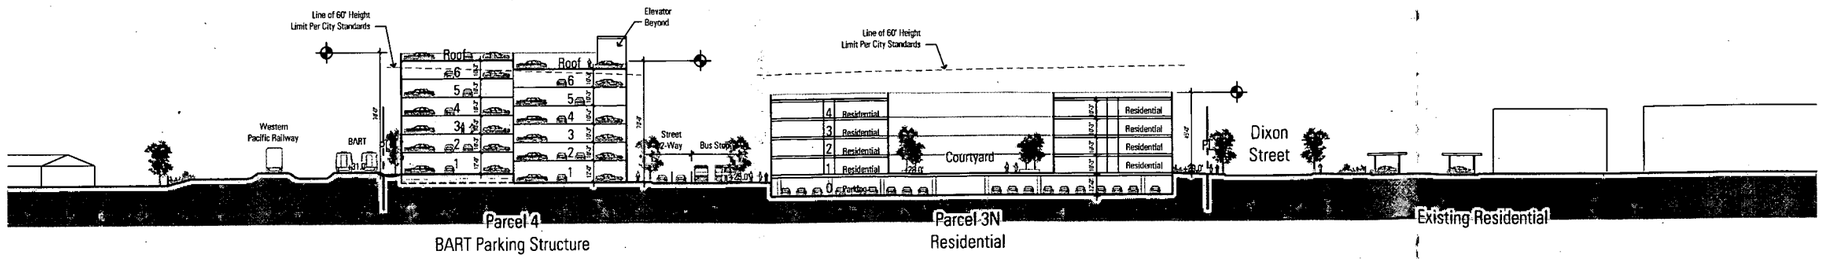

Site Section A

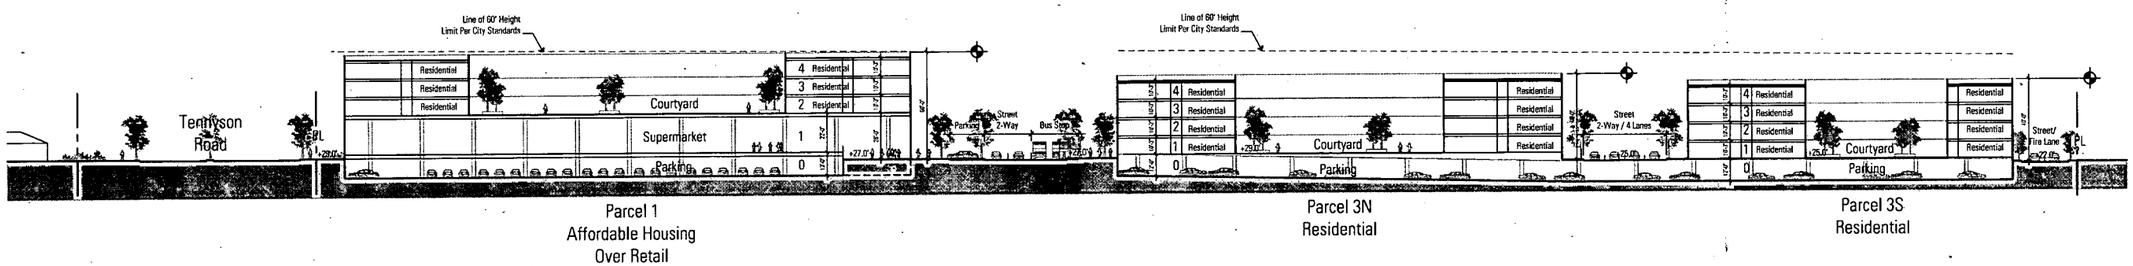

Site Section B

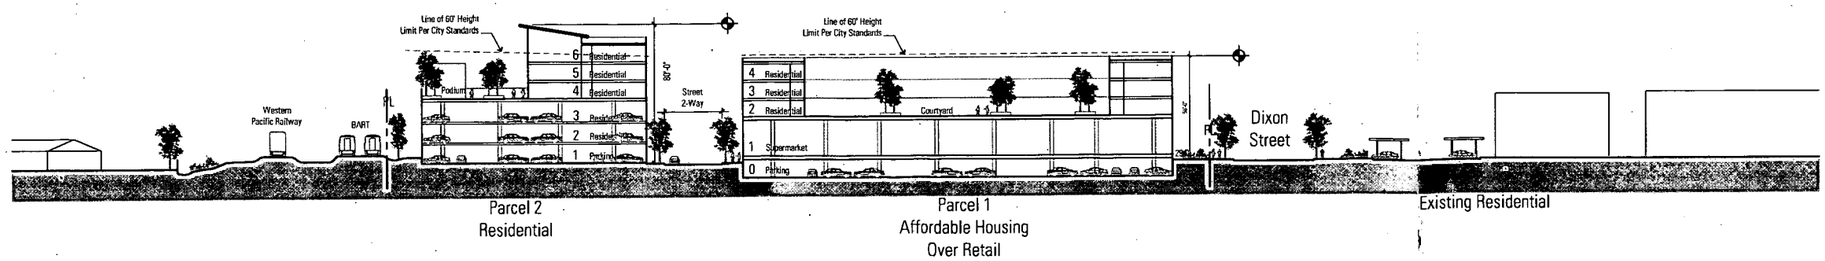

Site Section C

South Hayward MU | Hayward, California

Conceptual Site Sections

BARARCHITECTS
543 Howard Street, San Francisco, CA 94105, T. 415 293 5700, F. 415 293 5701 WWW.BARARCH.COM

08062 | 11.12.08 | 0 30 60 120

A3

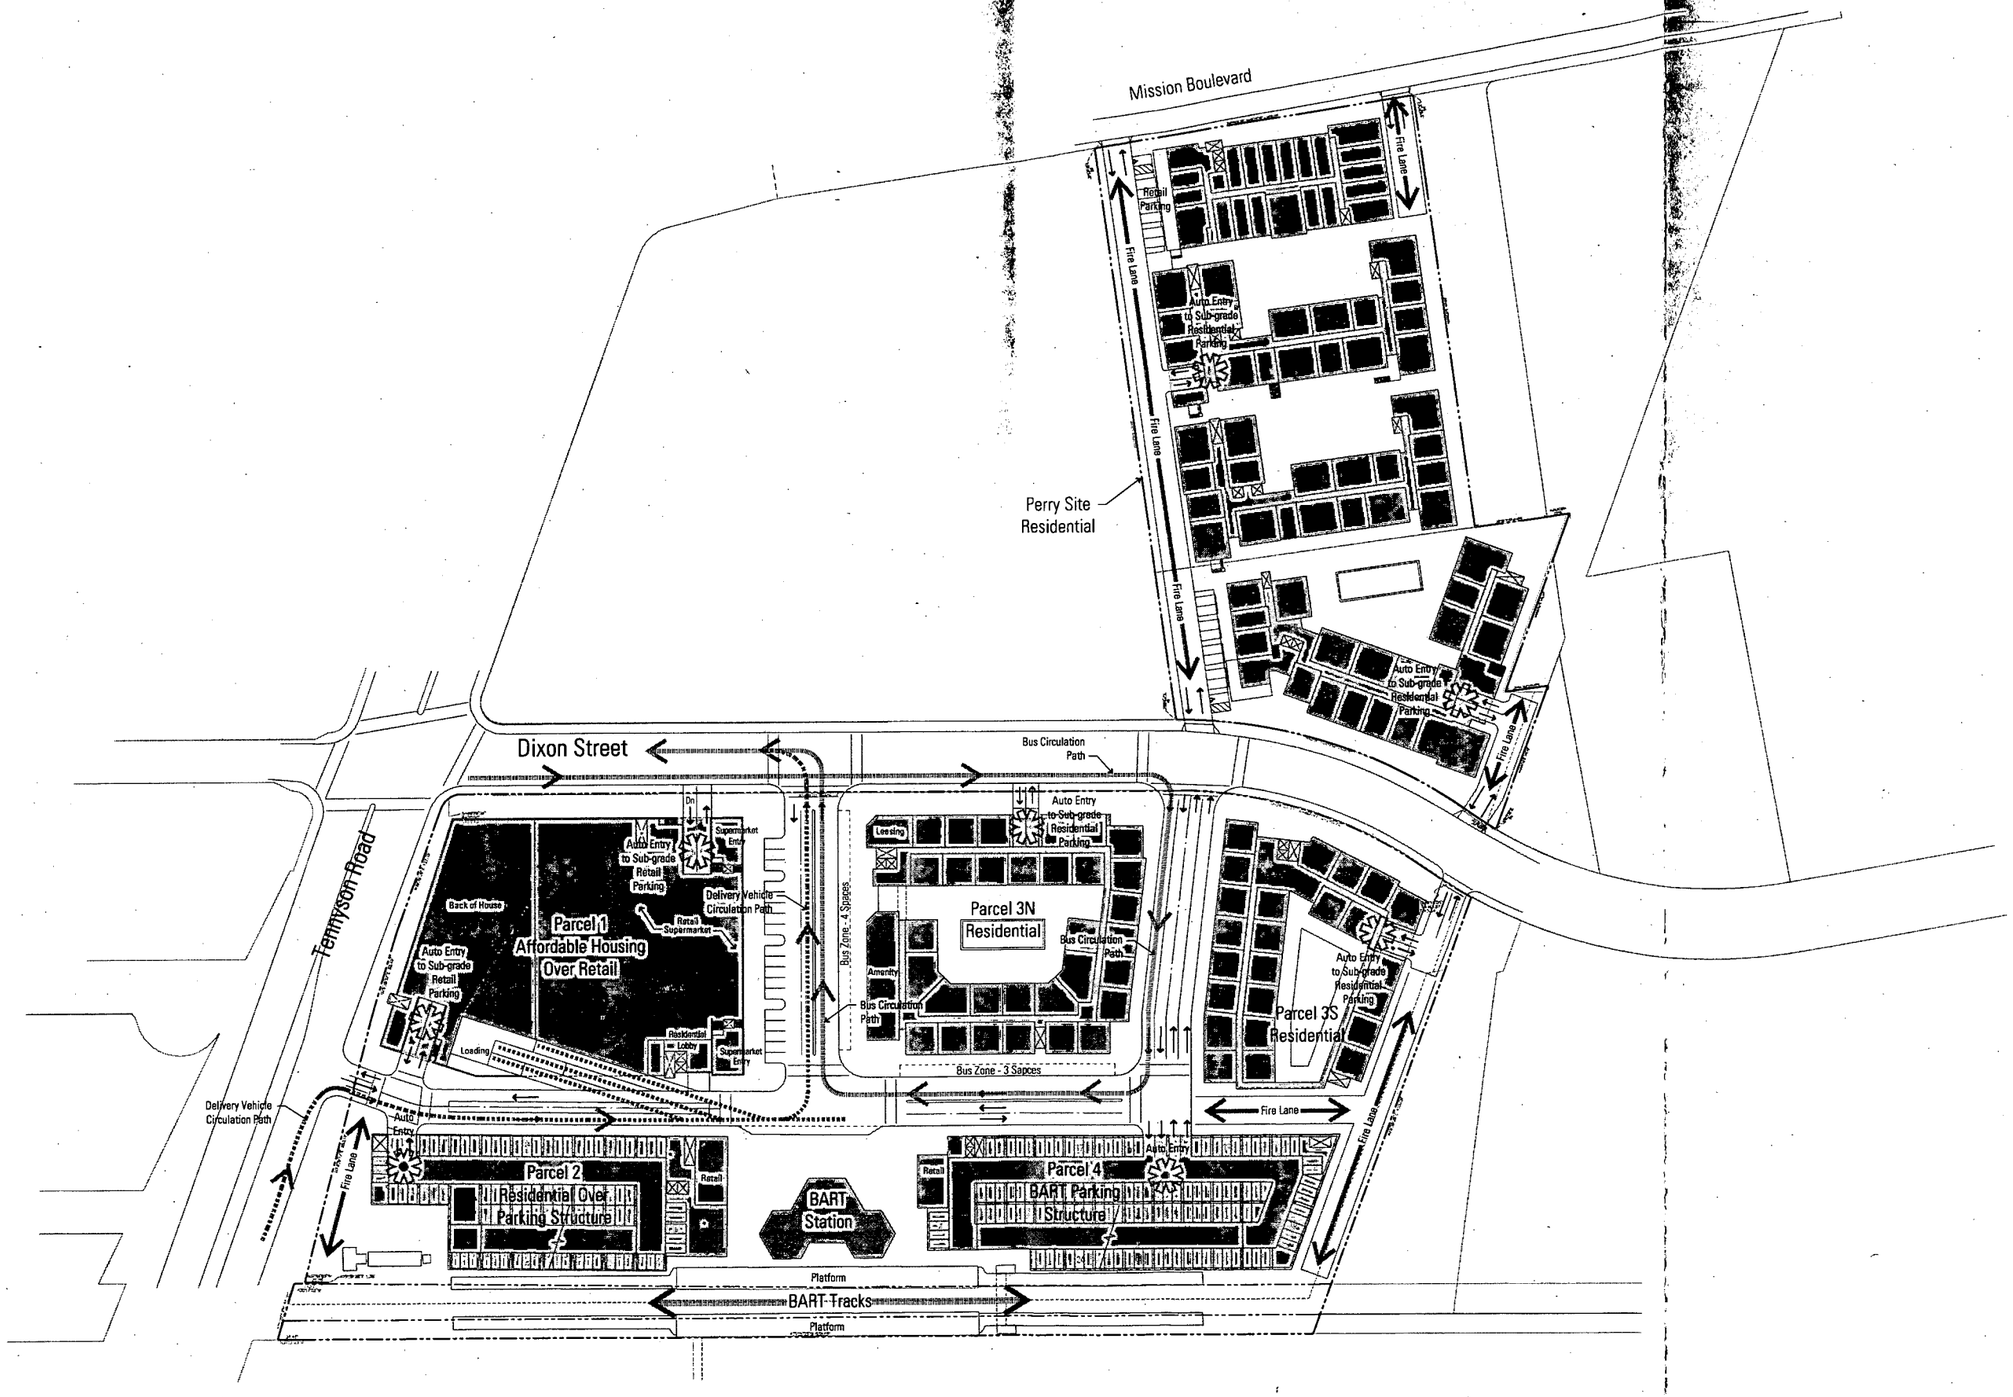

South Hayward MU | Hayward, California

Conceptual Circulation Plan

BARARCHITECTS
543 Howard Street, San Francisco, CA 94105, T. 415 293 5700, F. 415 293 5701 WWW.BARARCH.COM

08062 | 11.12.08 | 0 50 100 200

A4