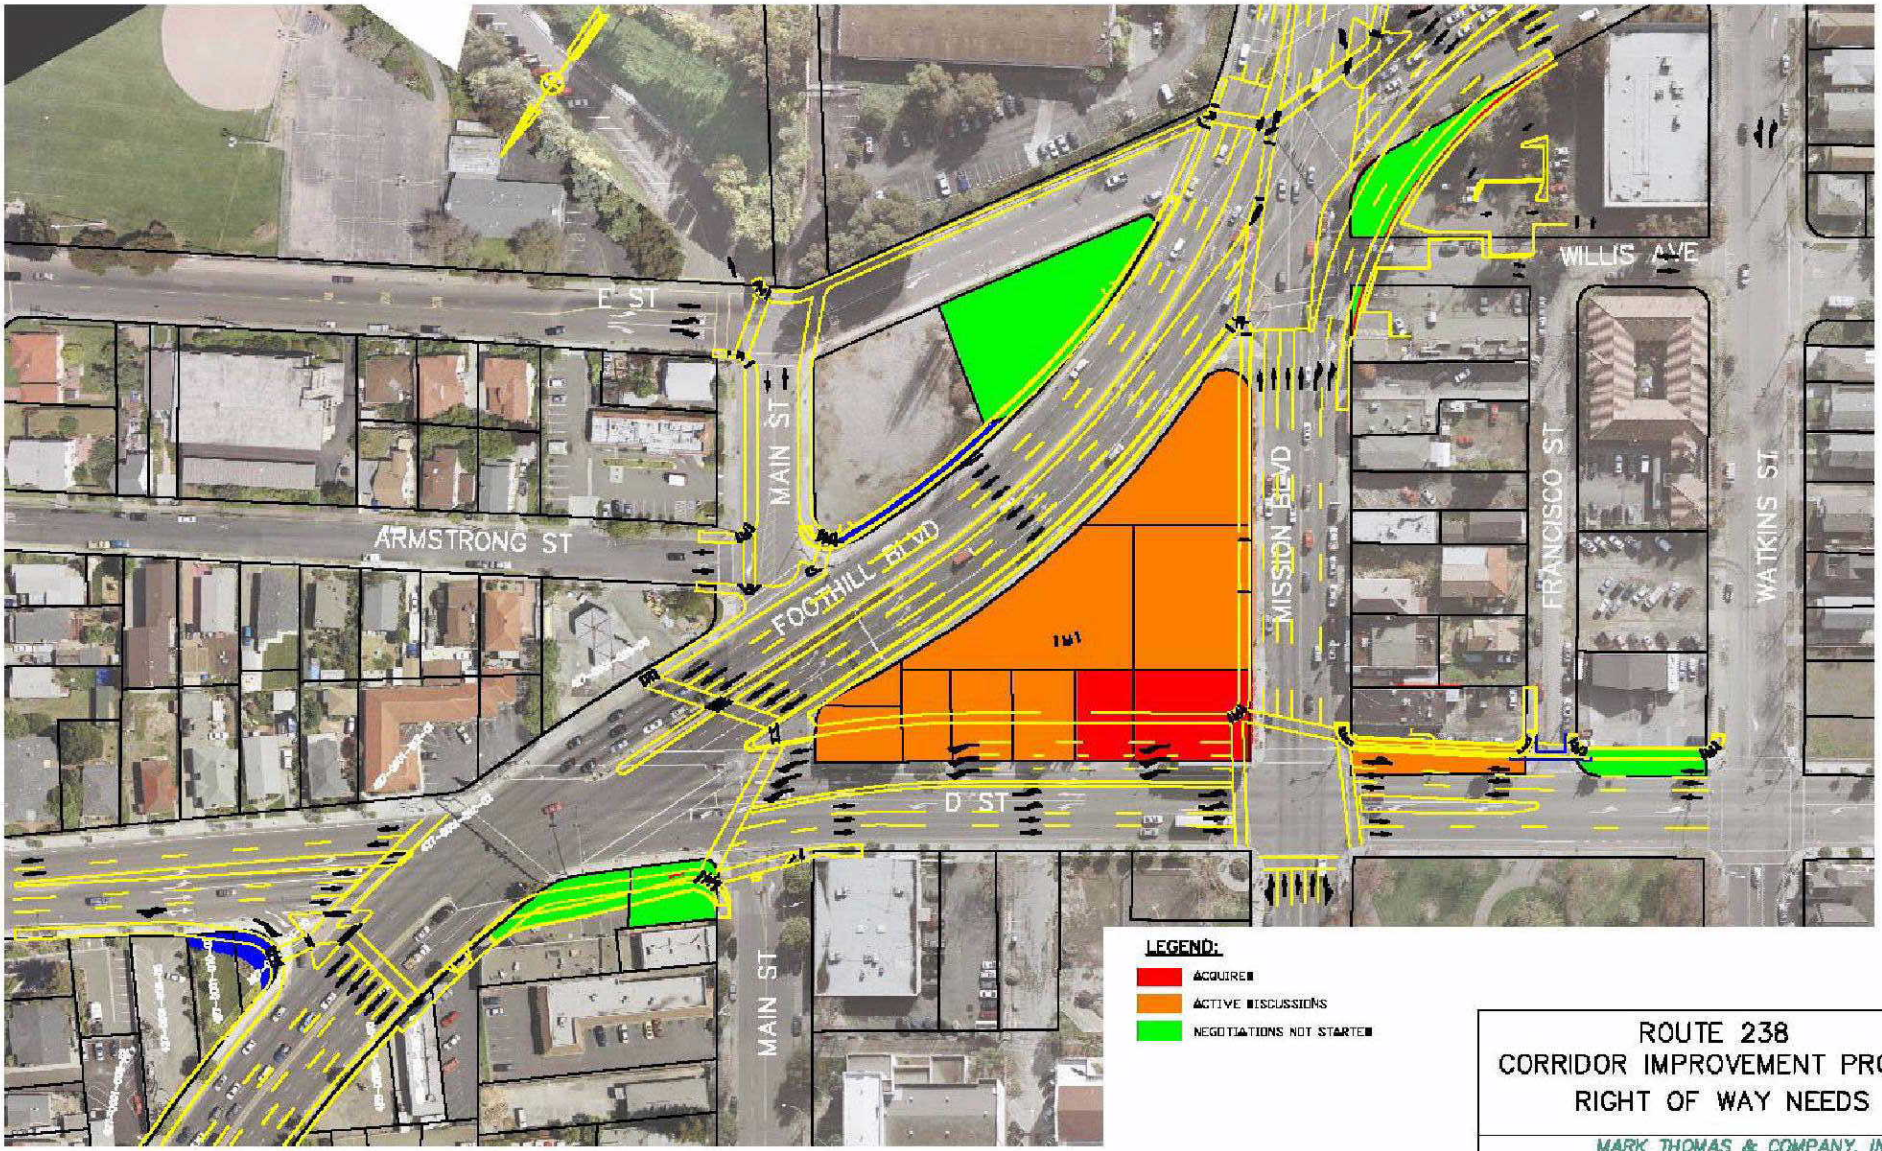

ROUTE 238
CORRIDOR IMPROVEMENT PROJECT
RIGHT OF WAY NEEDS

7/02/06

MARK THOMAS & COMPANY, INC.
Providing Engineering, Surveying, and Planning Services
2000 HOPYARD ROAD, SUITE 200
PLEASANTON, CA 94588 (925) 477-8000

SHEET 3 of 5

EXHIBIT A-3